Queens Road

existing deck

paving

deck

paving

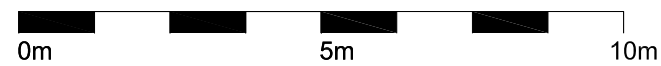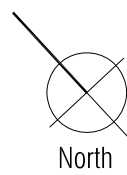annex

t2

t1

timber fence

timber fence

timber fence

Wall to front of house to be rebuilt using
existing bricks to start 1m from pavement

North

0m   5m   10m

Ms Vanessa Stott.   49 Queens Road SW19 8NP
E   pottsstott@icloud.com

STATUS PLANNING

PROJECT
49 Queens Road
SW19 8NP

DRAWING
Proposed Site Plan

SCALE 1:125	SHEET SIZE A3	DRAWN BY	CHECKED BY	DATE
PROJECT NO.	DRAWING NO.			REVISION
2008	200			

REVISION	DATE	DESCRIPTION		BY

Do not scale this drawing. All dimensions in millimetres. Written dimensions to be checked on site.

This page is intentionally left blank