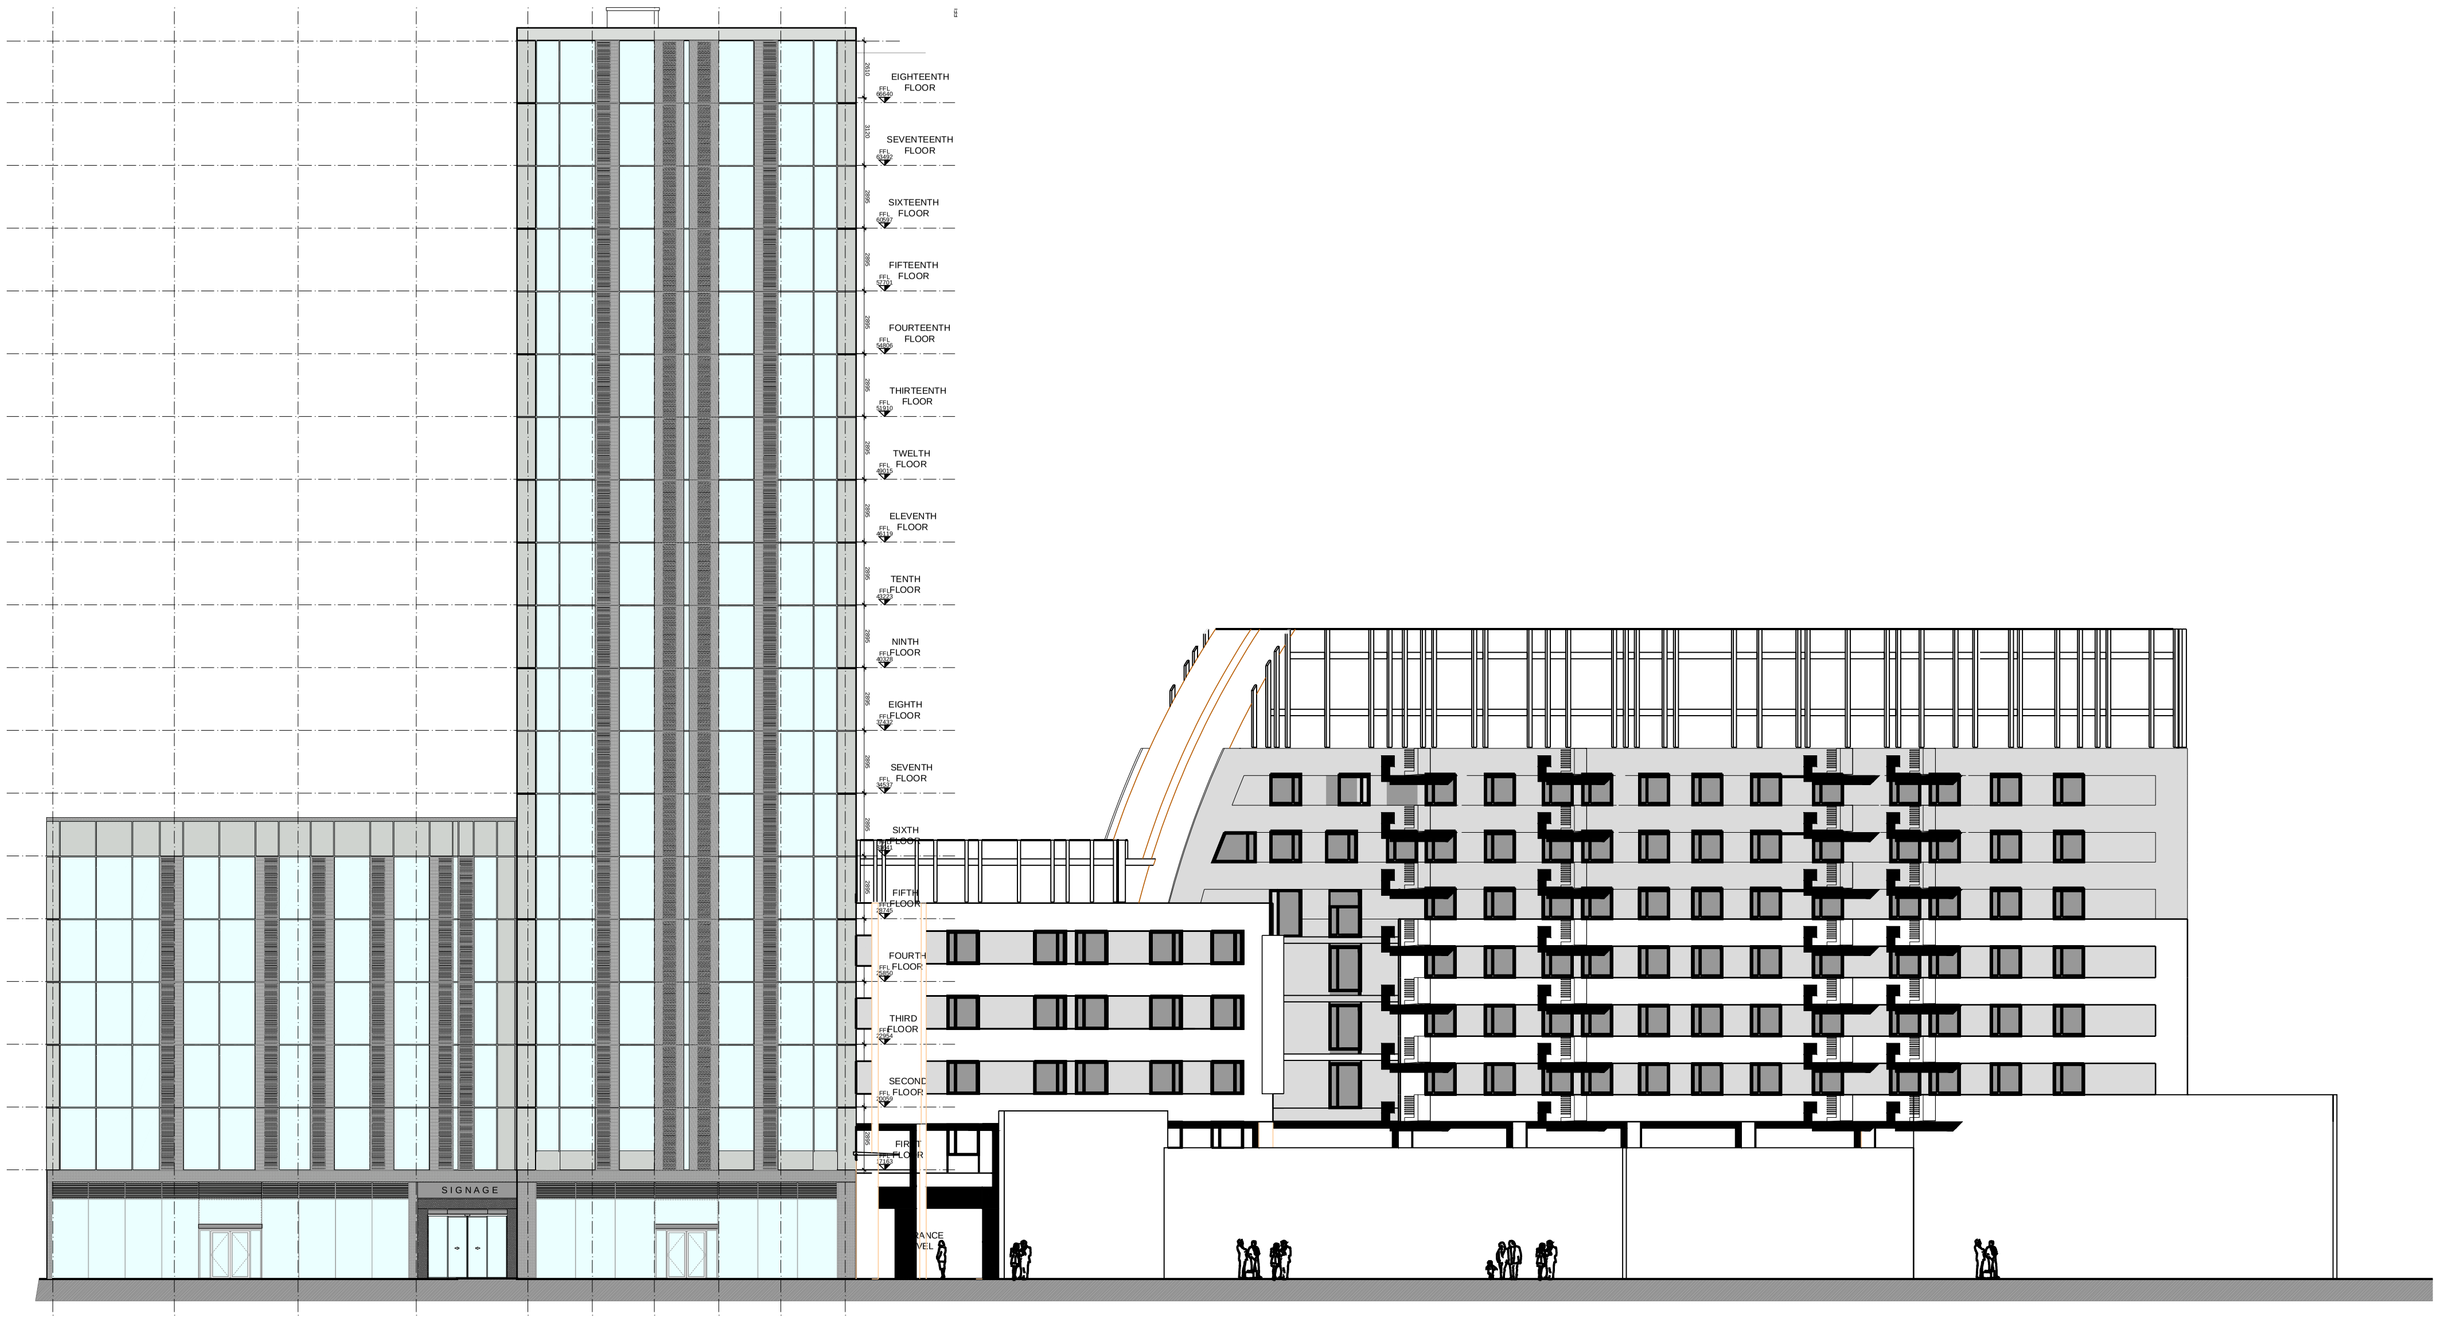

WEST ELEVATION

© KDS & Associates Ltd
No part of this drawing may be reproduced without written consent.
All contractors must visit site and be responsible for taking and checking all dimensions relating to this work.
Do not scale from this drawing.

REVISION NOTES

CLIENT LOGO

CRITERION CAPITAL

KDSASSOCIATES LTD
DESIGN ● ARCHITECTURE ● MANAGEMENT ● CONSULTANTS
101 The Blackfriars Foundry
156 Blackfriars Road
London SE1 8EN
Tel: 020 7721 7091 Fax: 020 7721 7093
www.kdsassociates.co.uk

PROJECT
COLLIERS WOOD
125 HIGHSTREET
LONDON

DATE / DRAWN BY	SCALE
25.05.2015 KS	1:200 @ A1

DRAWING TITLE	PROJECT NO
GA ELEVATION WEST	3419
	DRAWING NO / REV
	LO(05)103

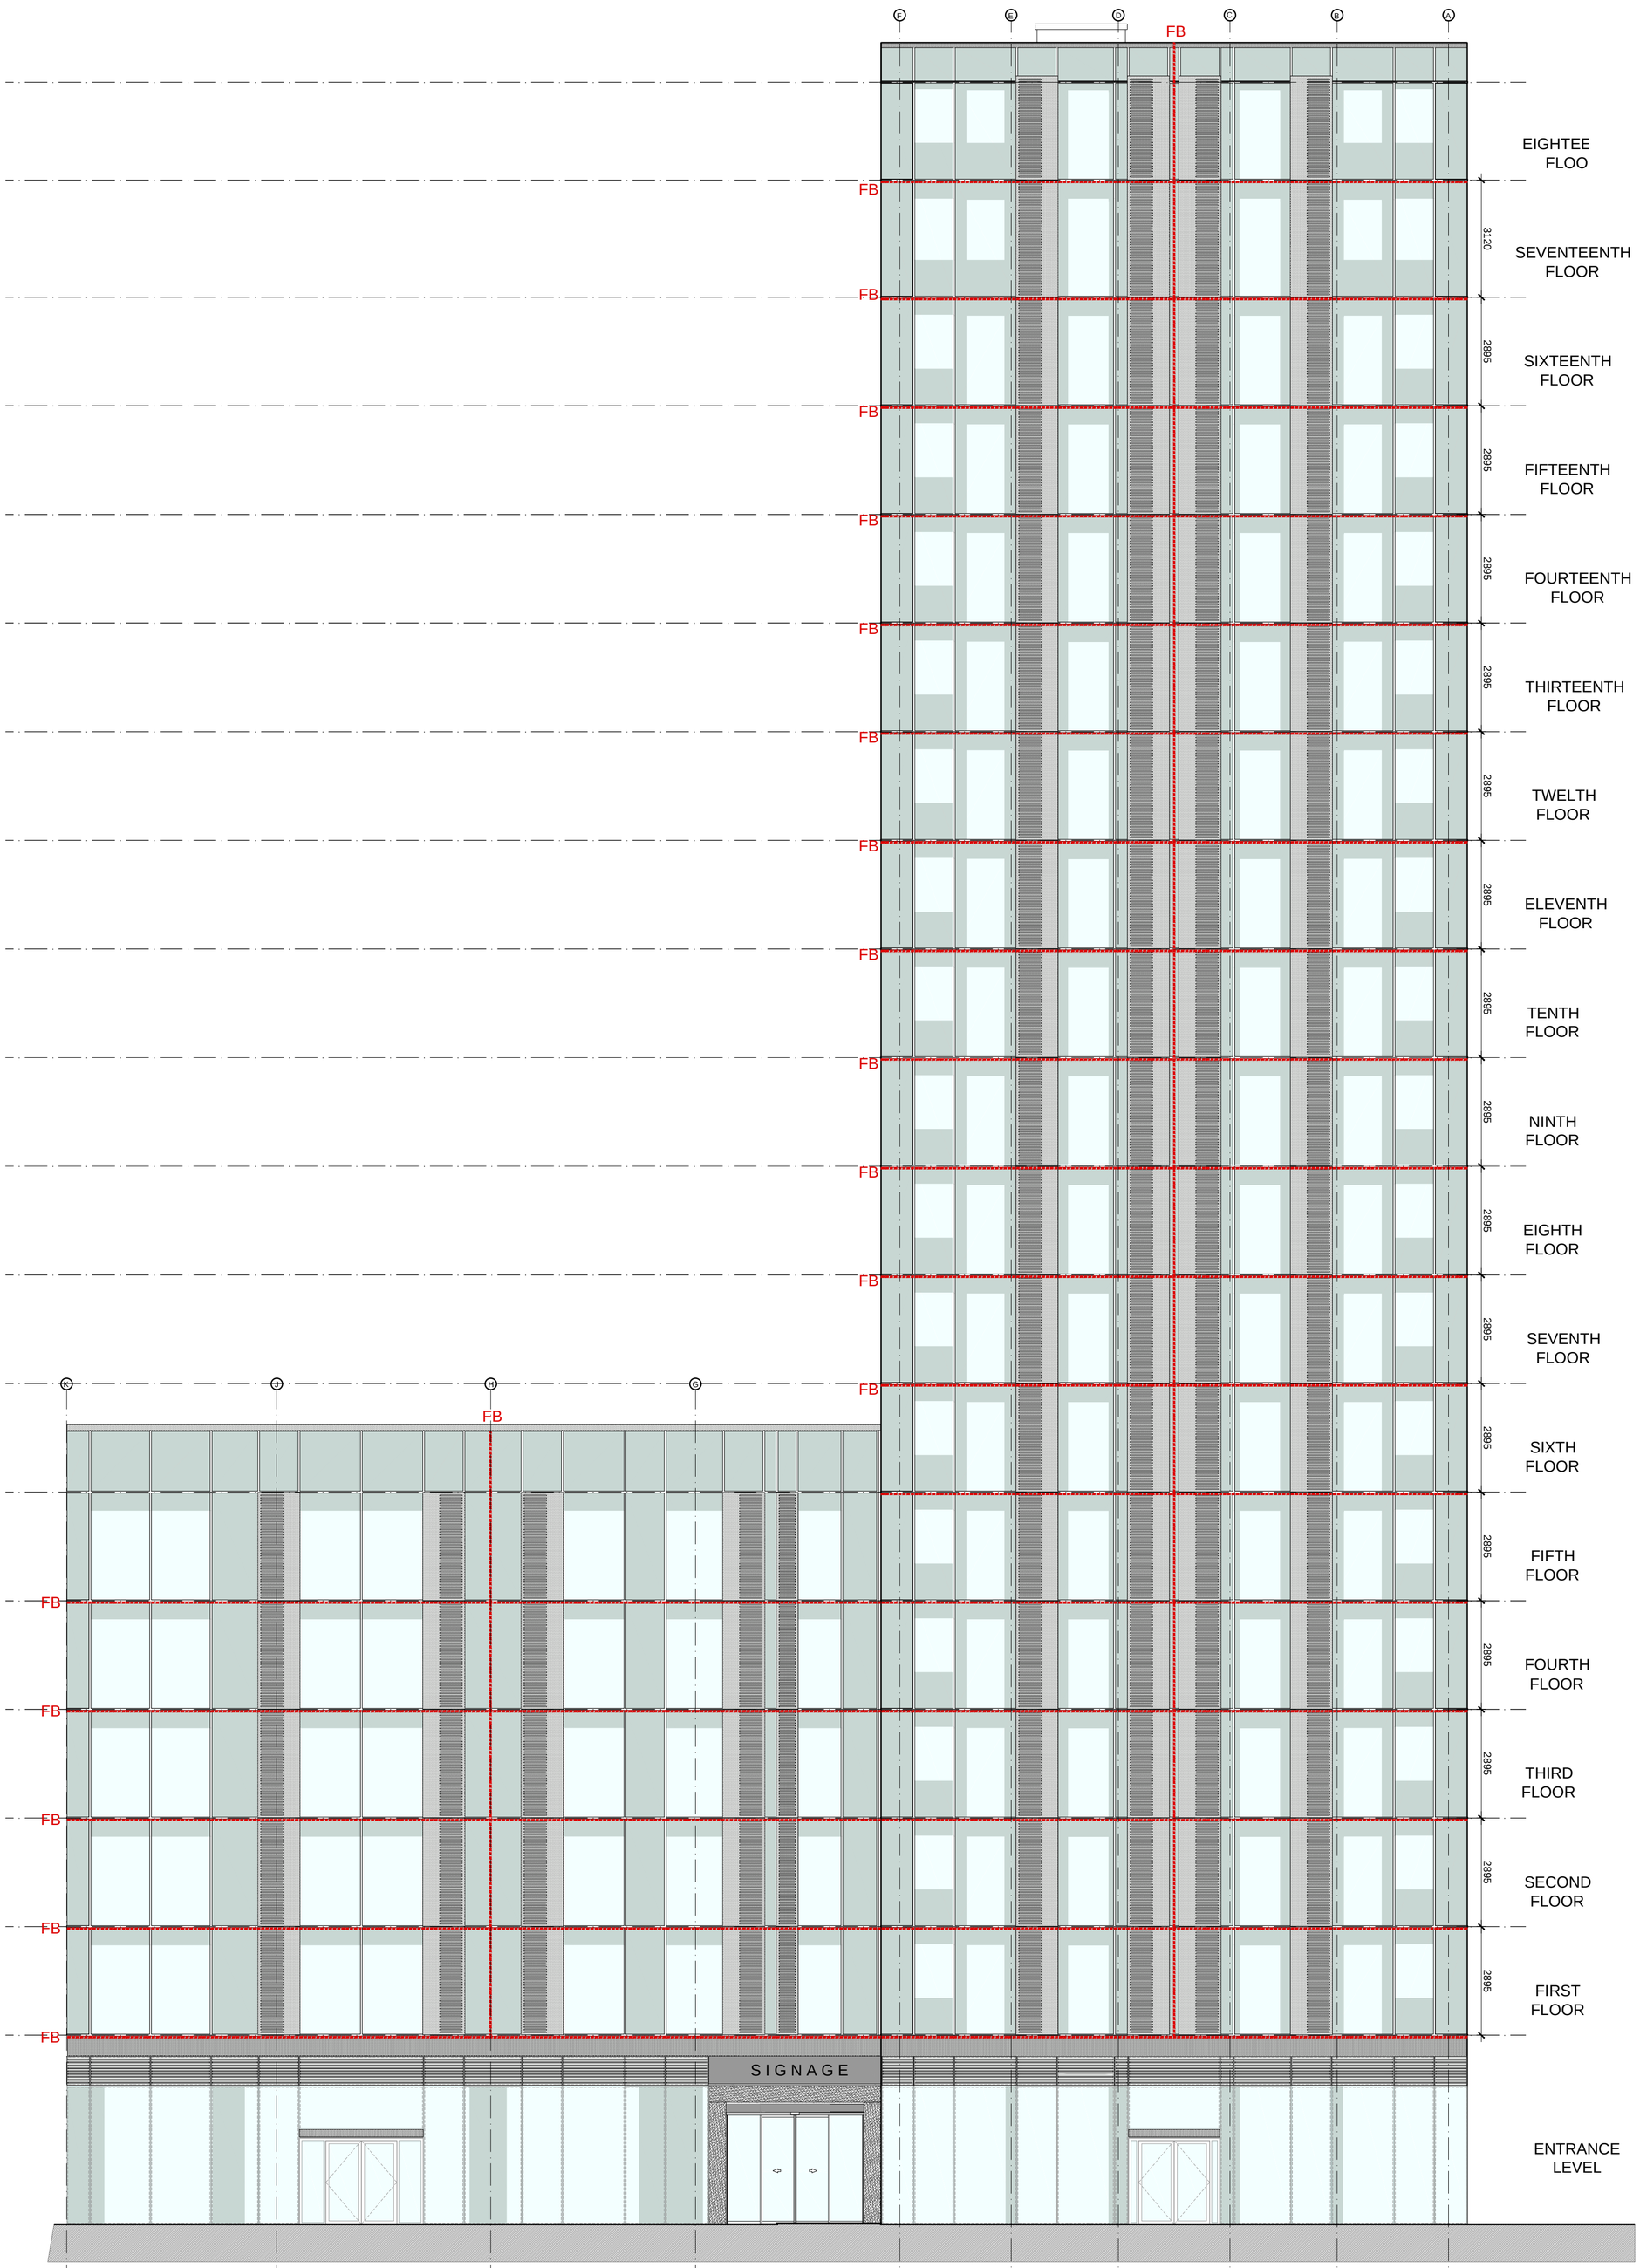

WEST ELEVATION

© KDS & Associates Ltd

No part of this drawing may be reproduced without written consent.
All contractors must visit site and be responsible for taking and checking all dimensions relating to this work.
Do not scale from this drawing.

REVISION NOTES

/ 27-01-2016 RE-NUMBERED AND ISSUED FOR LB MERTON APPROVAL.

1 ALUMINIUM CLADDING
2 GLAZED SPANDREL PANEL
3 GLAZING (as part of aluminium facade)
4 LOUVRED ALUMINIUM CLADDING
5 LIMESTONE CLADDING

KEY PLAN

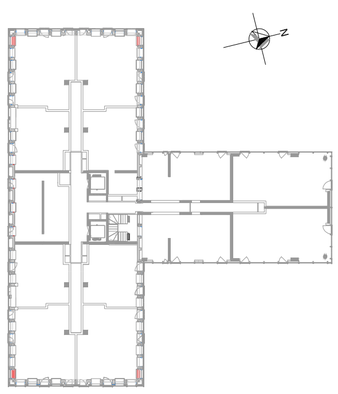

CLIENT LOGO

CRITERION CAPITAL

KDSASSOCIATES LTD
DESIGN ● ARCHITECTURE ● MANAGEMENT ● CONSULTANTS
101 The Blackfriars Foundry
156 Blackfriars Road
London SE1 8EN
Tel: (+44) 020 7721 7060
www.kdsassociates.co.uk

PROJECT
COLLIERS WOOD
125 HIGHSTREET
LONDON

DATE / DRAWN BY
16.03.2012 KS

SCALE
1:100 @ A1

DRAWING TITLE
GA ELEVATION
WEST

PROJECT NO
3419

DRAWING NO
LO(05)1003

REV