AREA TO BE LICENSED

CAR PARK

GARDEN

Revisions		
Stage	Date	

Drawing No 001
Project No 900
Date MAY 2012

David R Yeaman and Associates . Chartered Architects.
TEL: 020 8424 0301
FAX: 020 8424 2908

Client: MORDEN REALITY MANAGEMENT LTD. 9 WEST HILL, MIDDX HA0 1PL

Project: MORDEN HALL, MORDEN HALL RD, MORDEN, LONDON, SM4 5JD - BANQUETING/ HOSPITALITY USE & ANCILLARY OFFICES

Title: EXISTING G.F. PLAN

COPYRIGHT©This drawing is copyright and must not be copied or reproduced without the written consent of David R. Yeaman and Associates

1 This drawing must not be scaled
2 The Contractor is to check all levels and all dimensions on site
3 All works are to be to the satisfaction of Local and Statutory Authorities and in accordance with current Building Regulations and Codes of Practice

0 5 10
SCALE 1/100

MARQUEE LOCATION

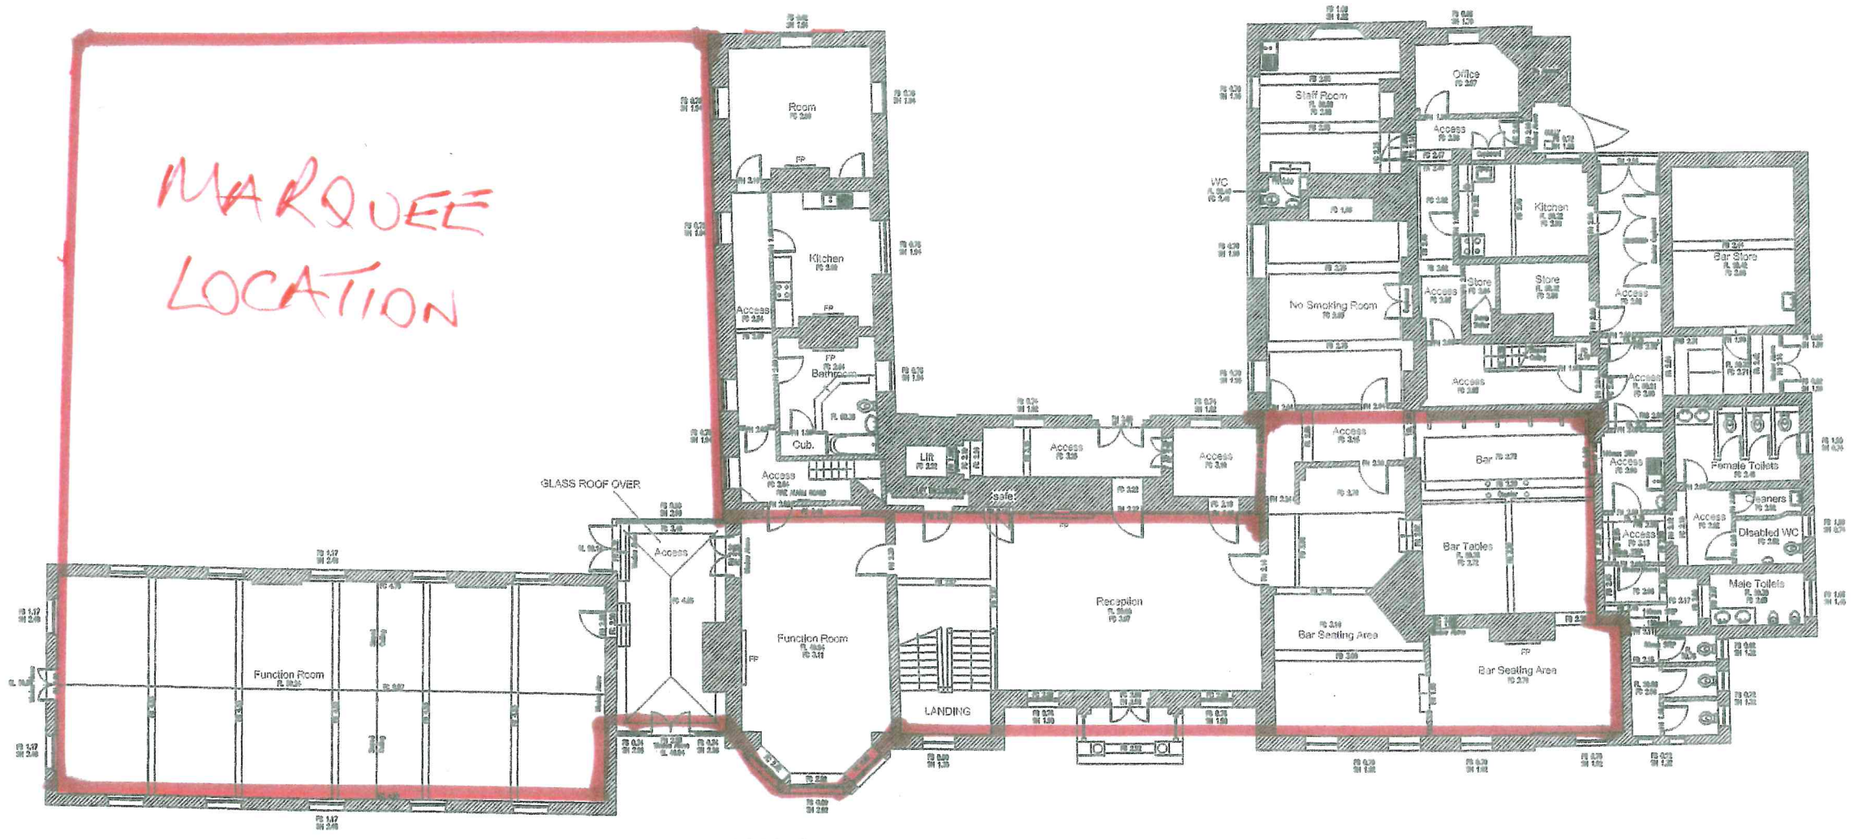

EXISTING G.F. PLAN
A1 SCALE 1/100

GARDEN

ABBREVIATIONS:

BL	-	Beam Underside Level
CL	-	Ceiling Level
FA	-	Floor to Arch Height (Highest Point)
FAS	-	Floor to Arch Spring
FB	-	Floor to Beam Height
FC	-	Floor to Ceiling Height
FL	-	Floor Level
FH	-	Floor to Head Height
FS	-	Floor to Sill Height
FSC	-	Floor to Suspended Ceiling Height
RFL	-	Raised Floor Level
SCL	-	Suspended Ceiling Level
SH	-	Sill to Head Height
FP	-	Fire Place

A1 SCALE 1/100. A3 SCALE 1/200

This page is intentionally left blank