FRONT ELEVATION

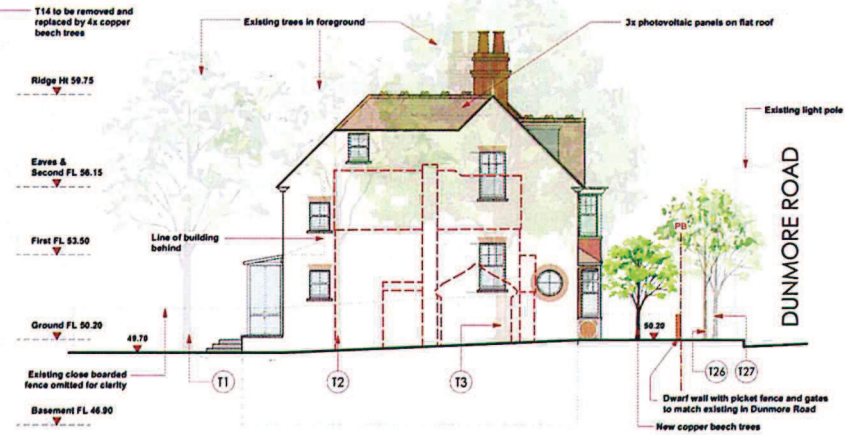

SIDE ELEVATION - HOUSE C & D

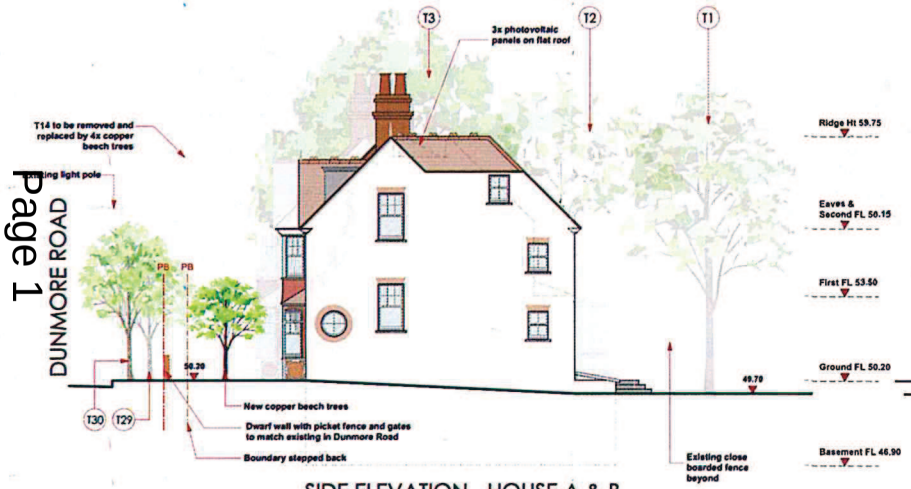

SIDE ELEVATION - HOUSE A & B

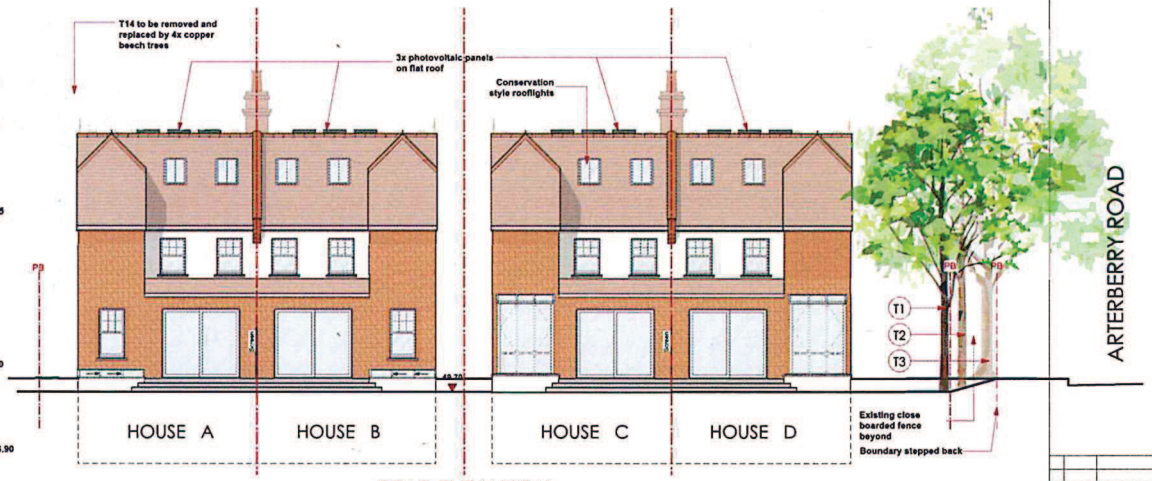

REAR ELEVATION

DUNMORE ROAD STREET ELEVATION

7 DUNMORE ROAD

Scale 1:100 @ A1

Scale 1:200 @ A3

Rev	Date	Revision	Drn
B	21/08/15	Sheet elevation updated. Changed copper beech to copper beech	JDM
A	20/07/15	Minor changes to side elevations	

JOB: 1 Arterberry Road, Wimbledon, SW20

DWG:	PROPOSED ELEVATIONS
JOB NO:	590
DWG. NO:	590/P02
REVISION:	B
SCALE:	1:100 @ A1
DATE:	JULY 2015
DRAWN BY:	KR
CHECKED BY:	HH
DWG. STATUS	PLANNING

Do not scale this drawing

All dimensions to be checked on site

Holden Harper copyright reserved

Holden Harper
chartered architects & engineers
26 High Street, Wimbledon
London, SW19 5BY
Telephone: 020 8946 5502
Email: arch@holdenharper.co.uk

This page is intentionally left blank