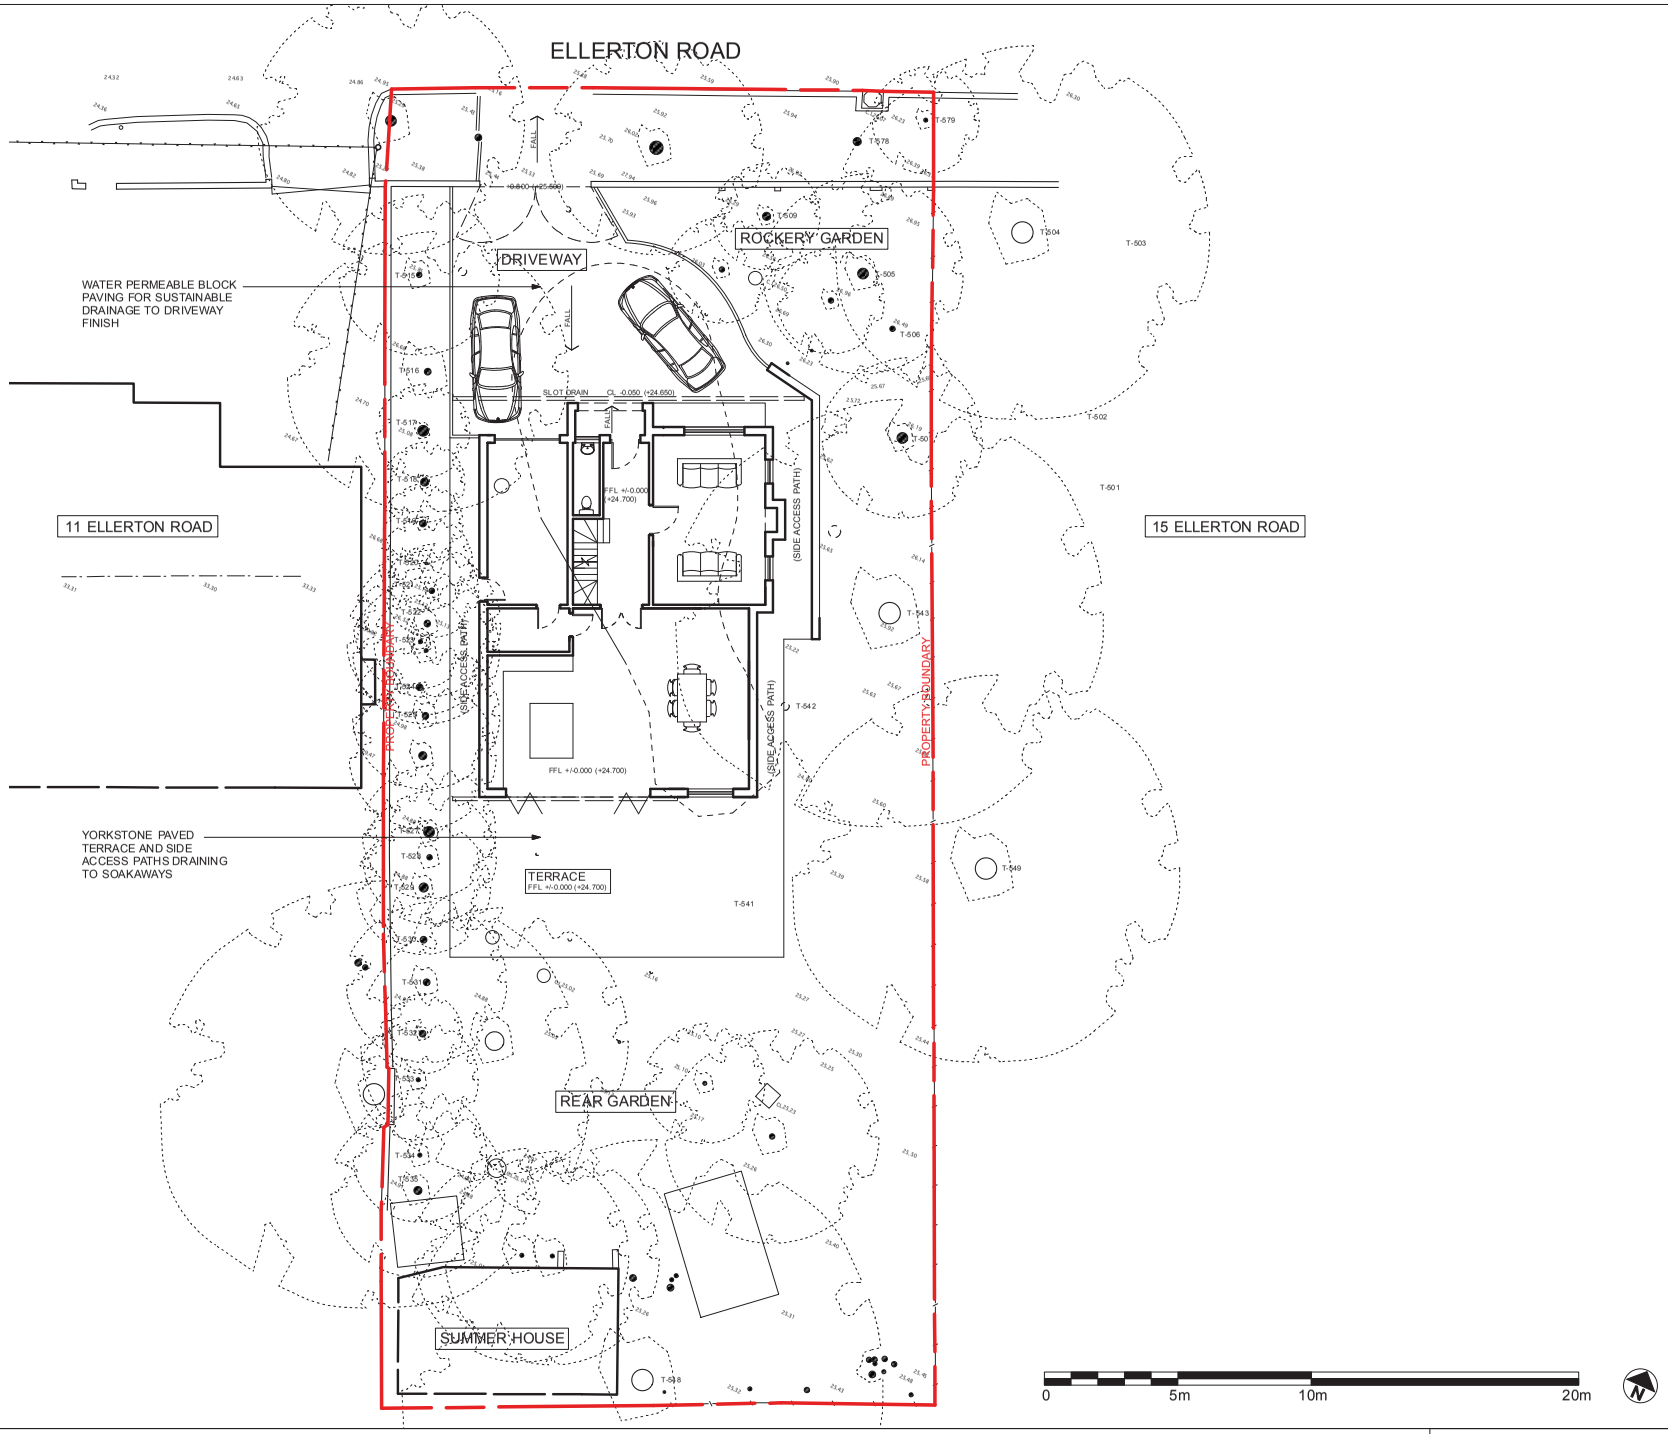

malone
ARCHITECTURE LIMITED

Alternative Site Plan

PLANNING

15a Ellerton Road, SW20
Date May 2013
Scale 1:100 at A3
Dwg 1303-023

This page is intentionally left blank