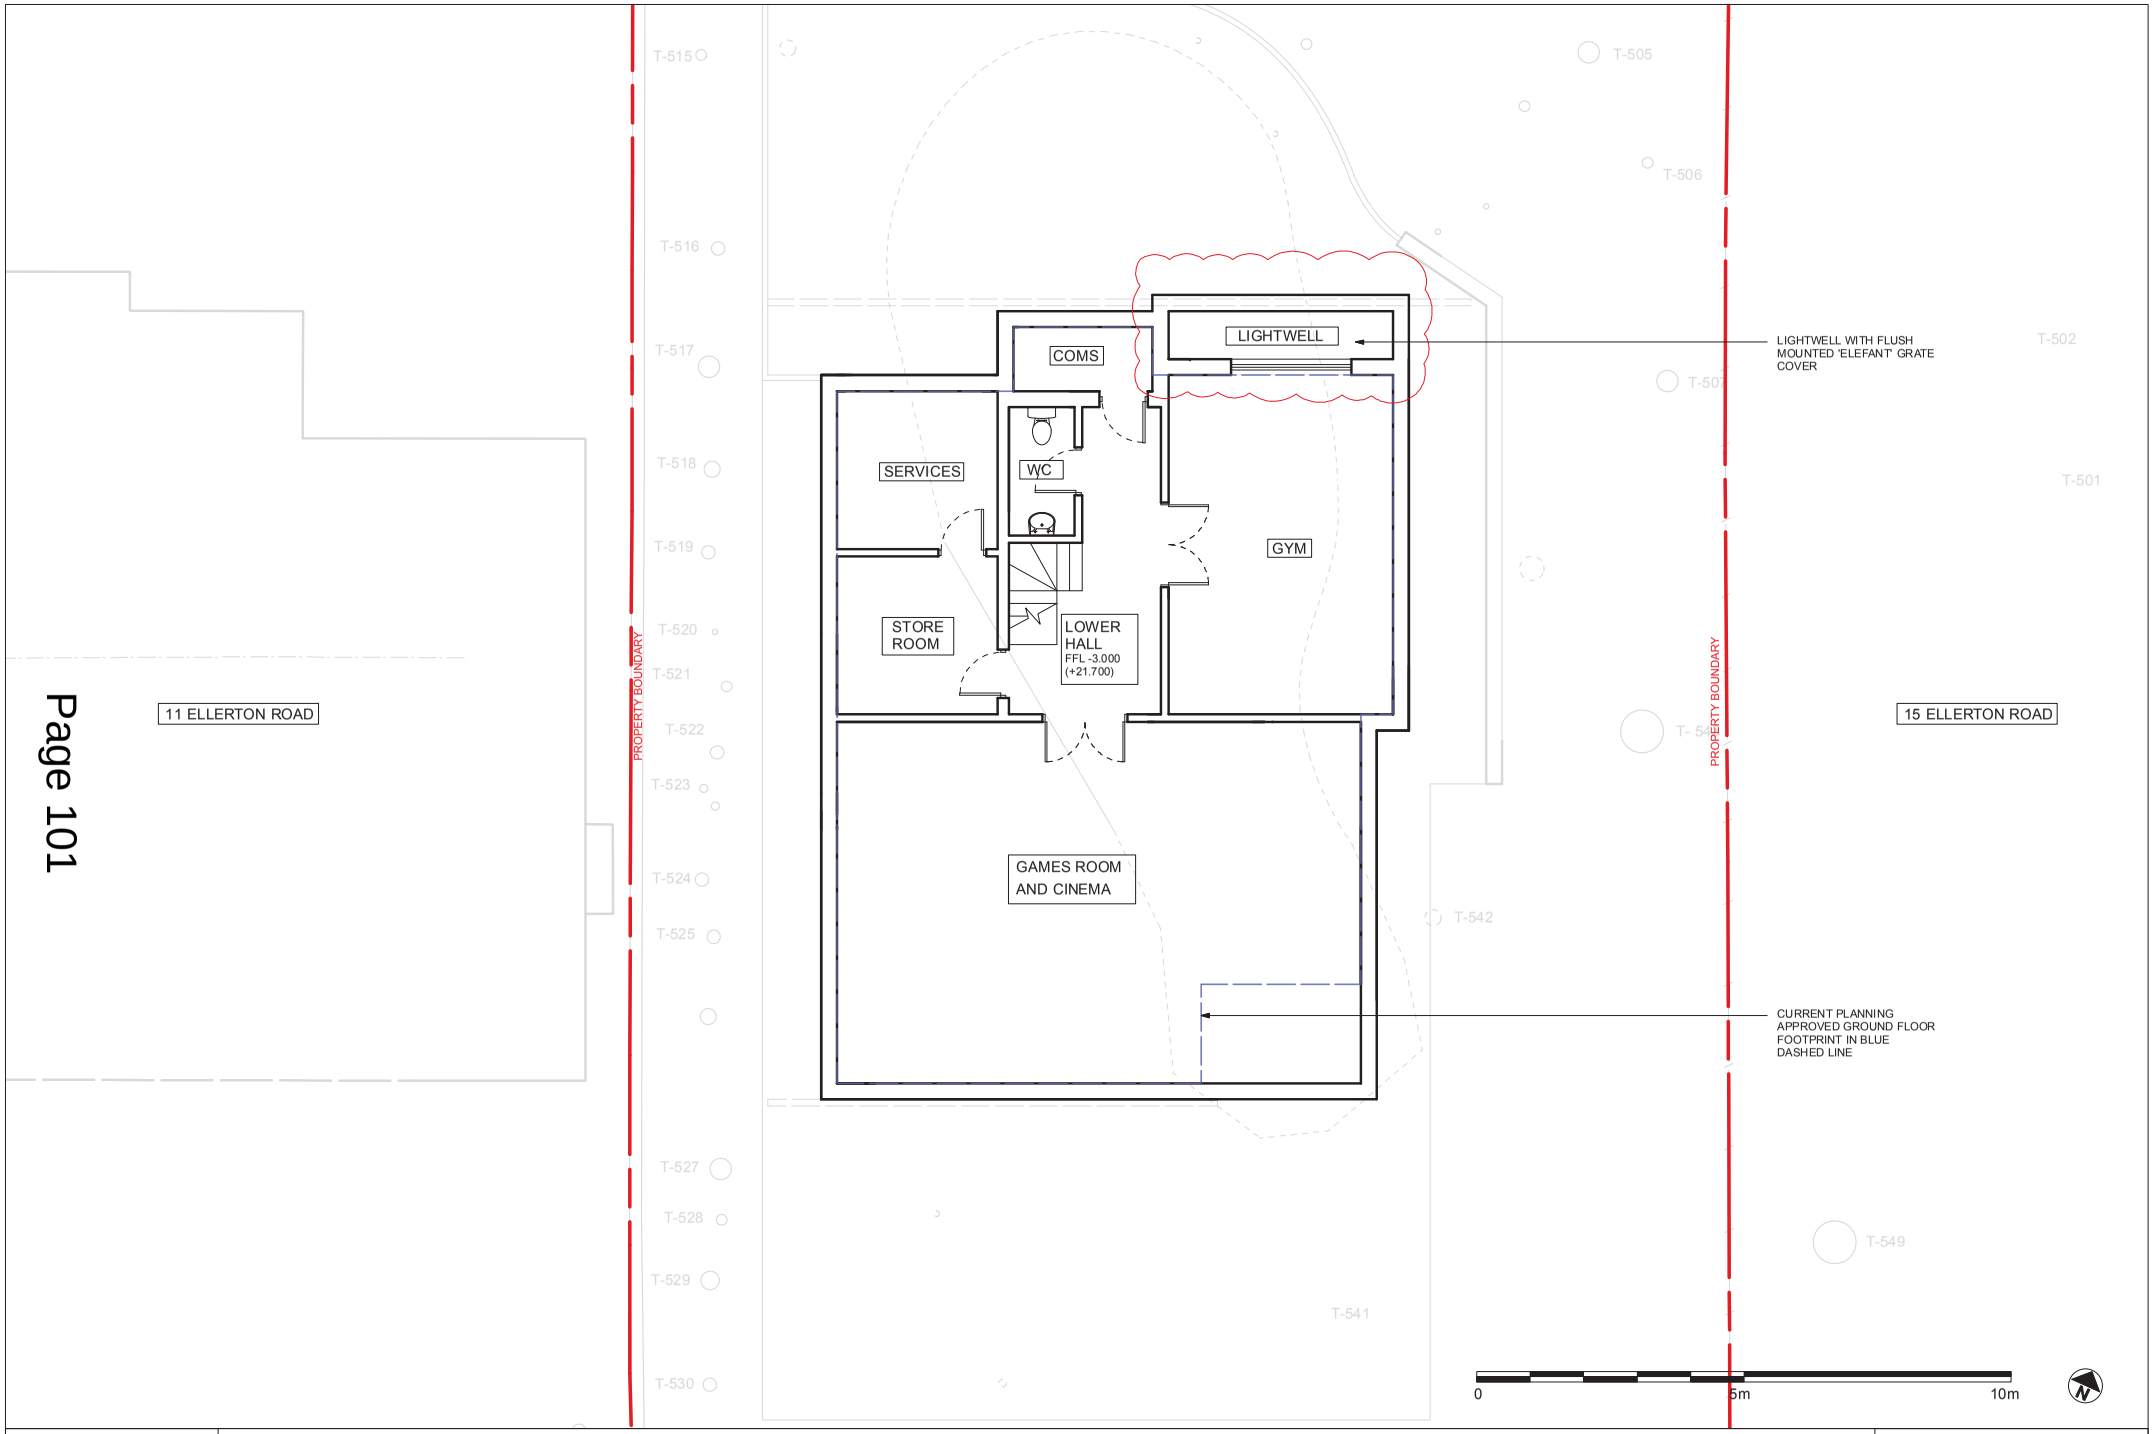


malone
ARCHITECTURE LIMITED

# Alternative Basement Plan

PLANNING

15a Ellerton Road, SW20
Date May 2013
Scale 1:100 at A3
Dwg 1303-024

This page is intentionally left blank