KEY: –

Existing Land Area

Application Site Area

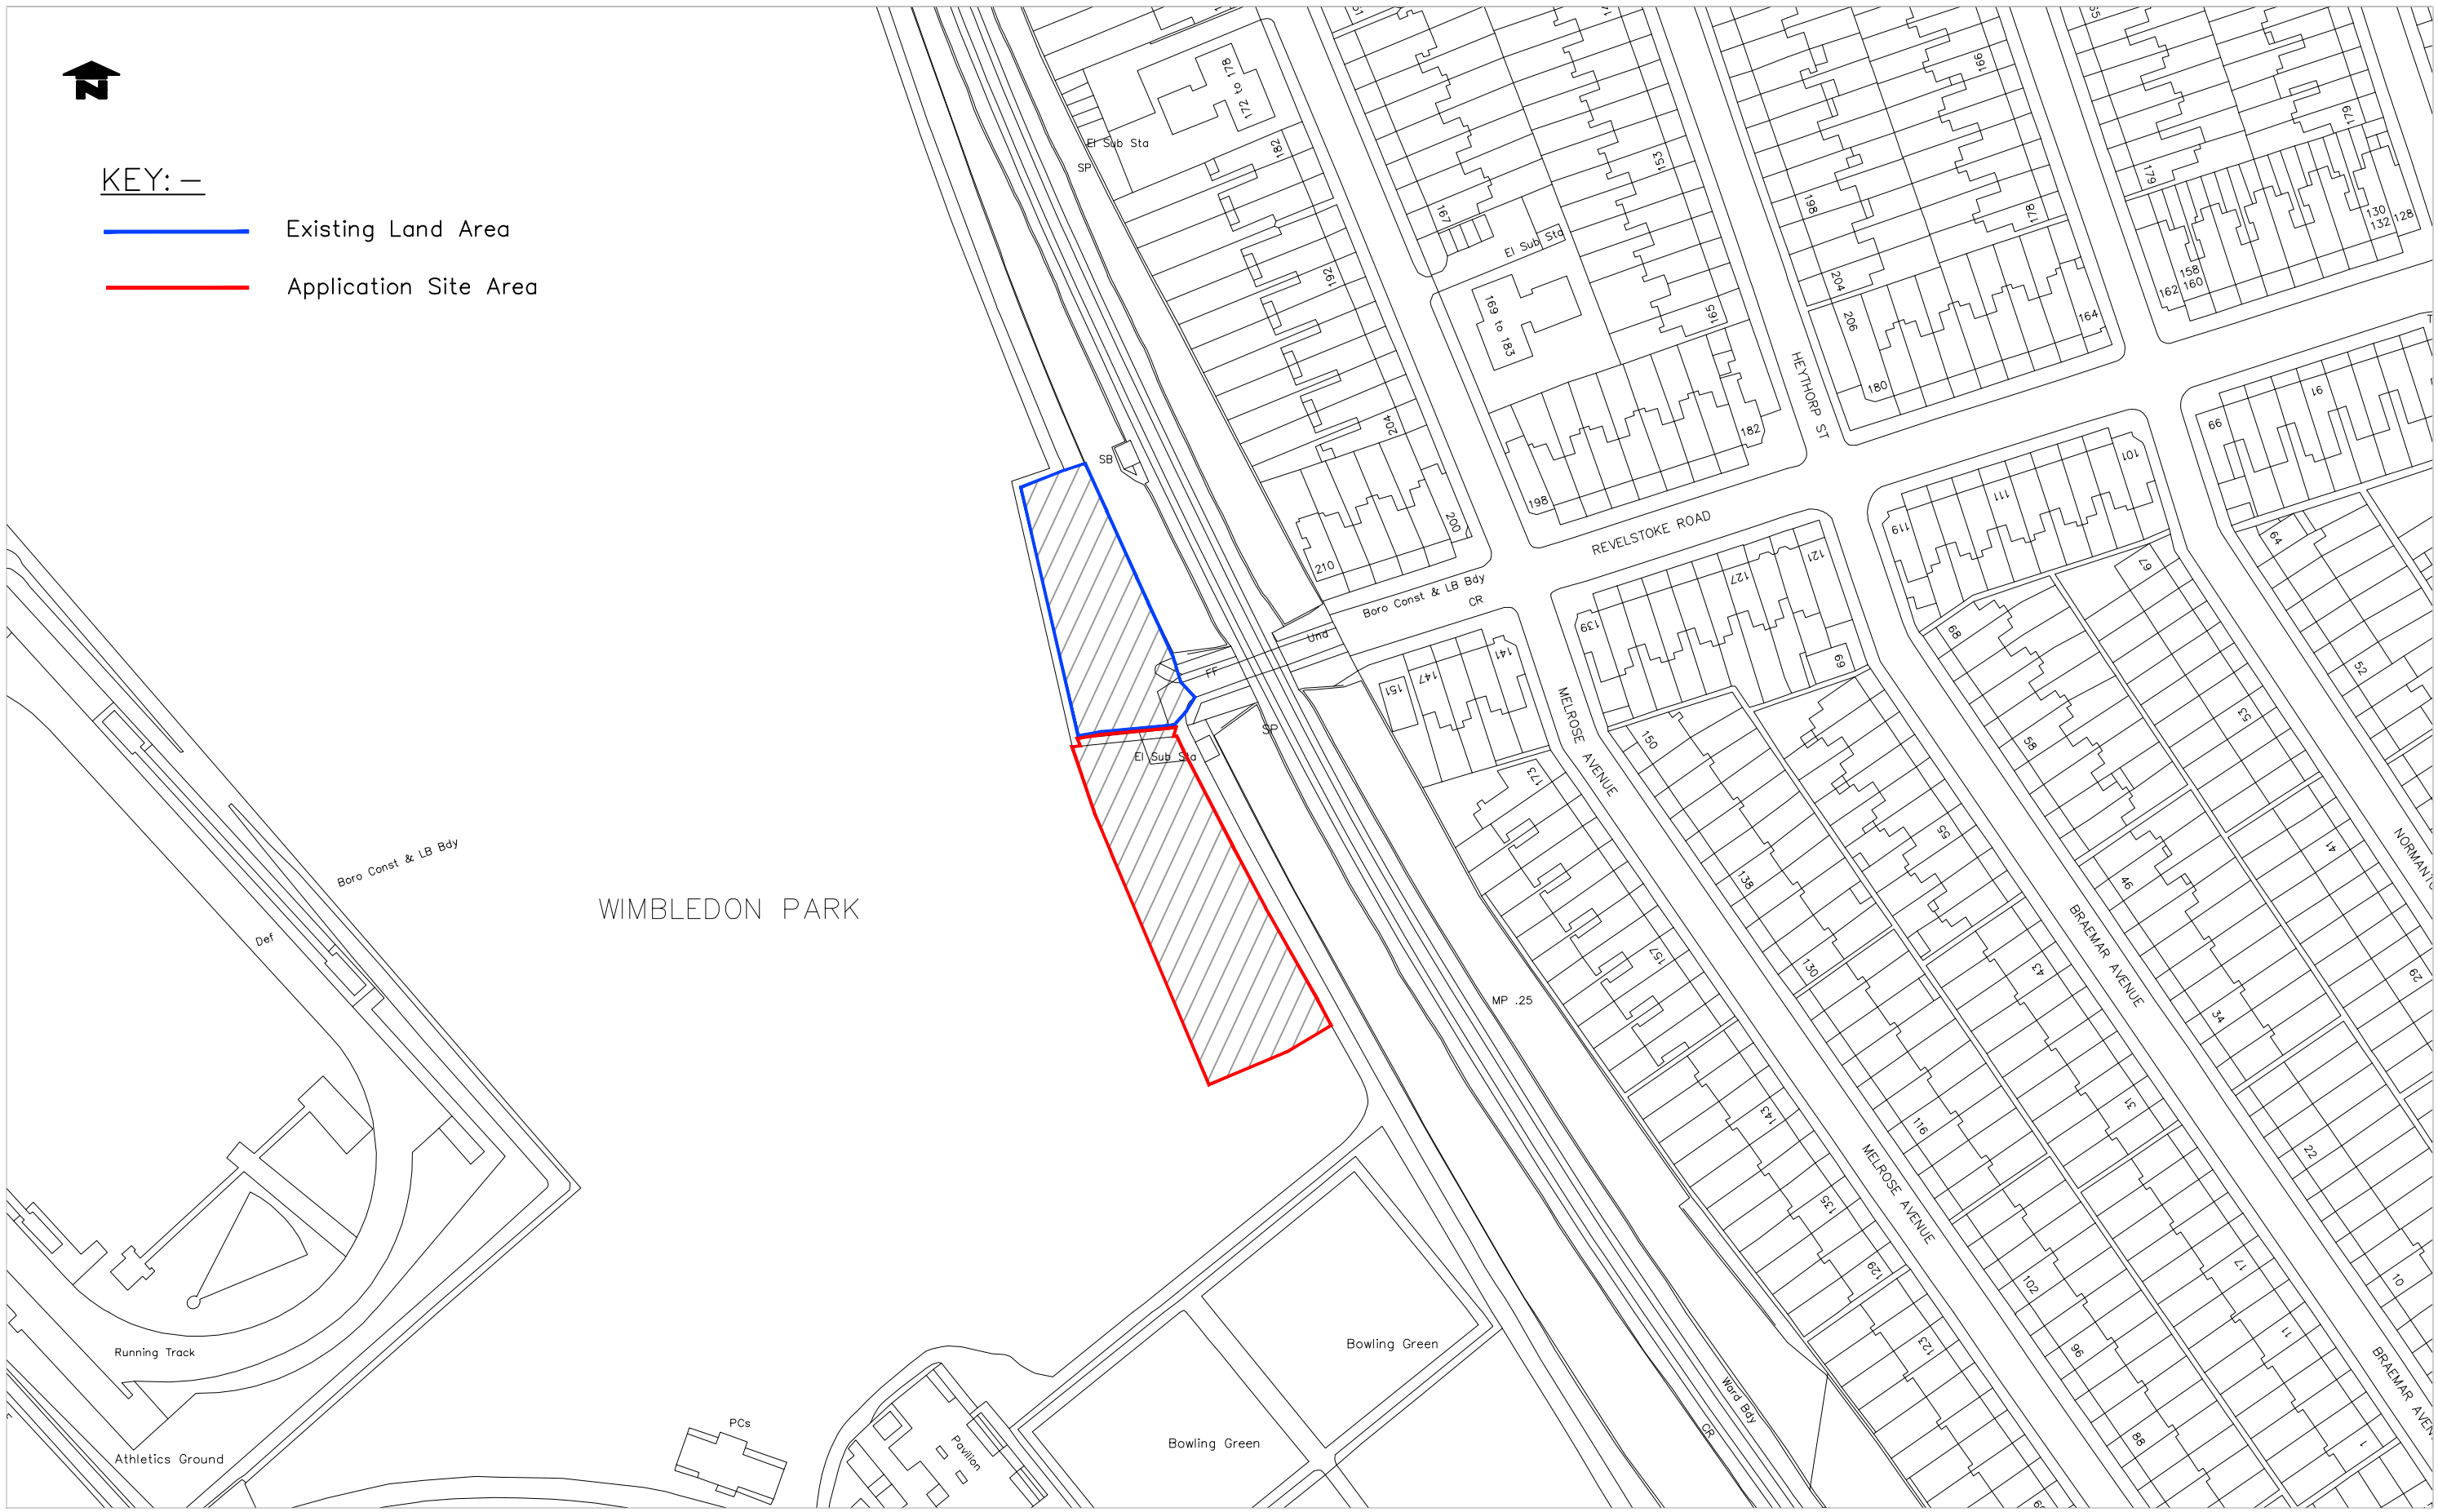

Notes
Do not scale from this drawing

Rev.	Revisions	Drawn	Sig.	Date	Chkd.	Sig.	Date	App.	Sig.	Date

Street Scene & Waste
environment & regeneration

TRAFFIC & HIGHWAYS

Reproduced from/based upon the Ordnance Survey's 1:1250 maps with the permission of the Controller of H.M.S.O., Crown Copyright Reserved. Unauthorised reproduction infringes Crown copyright © and may lead to prosecution or civil proceedings. London Borough of Merton 100019259 2012

Drawn by HAP	Sig.	Date Mar 12
Checked by	Sig.	Date
Approved by	Sig.	Date

PROJECT
Revelstoke Car Park
Wimbledon Park

TITLE
Application Site Area

merton
Merton Civic Centre
London Road
Morden, Surrey
SM4 5DX
www.merton.gov.uk

Drawing No. Z87-01-06
Revision -
Classification Planning
Scale 1:2500