12/P1181 ADDITIONAL PLAN RECEIVED 11/1/13

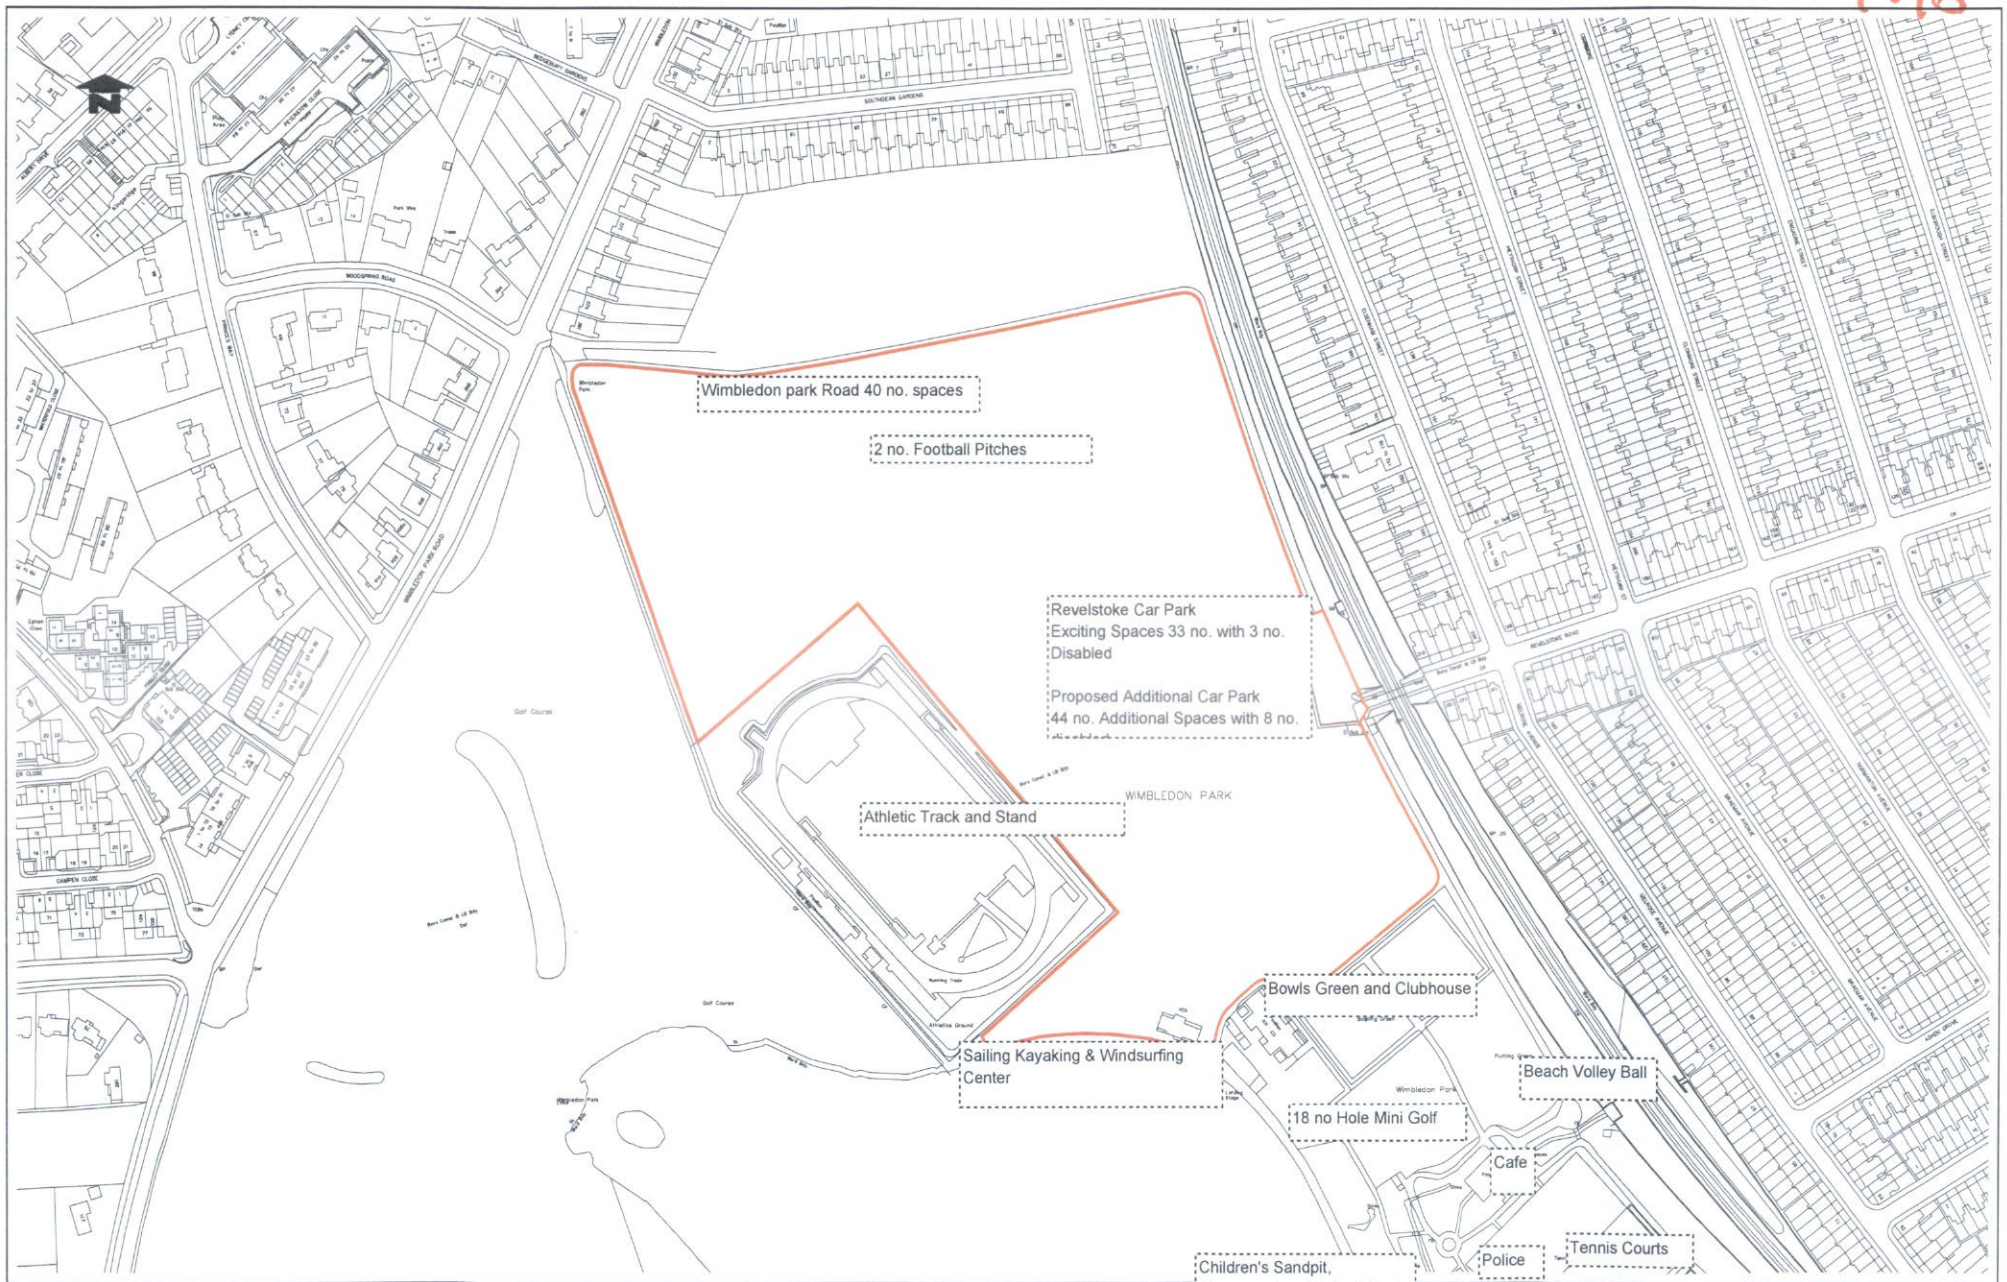

Notes
Do not scale from this drawing

No.	Revision	Drawn	Rfg.	Date	Chkd.	Rfg.	Date	App.	Rfg.	Date

Street Scene & Waste
environment & regeneration

TRAFFIC & HIGHWAYS

Reproduced from the Ordnance Survey's map with the permission of the Controller of Her Majesty's Stationery Office © Crown copyright. All rights reserved. Unauthorised reproduction infringes Crown copyright © and may lead to prosecution or civil proceedings. London Borough of Merton 100019259 2012

Drawn by	Rfg.	Date
HAP		Mar' 12
Checked by	Rfg.	Date
Approved by	Rfg.	Date

PROJECT: Revelstoke Car Park
Wimbledon Park

TITLE: Block Plan
Site Boundary

merton
Merton Civic Centre
London Road
Morden, Surrey
SM4 5DX
www.merton.gov.uk

Drawing No.	Z87-01-06
Revision	-
Classification	Planning
Scale	1:2500