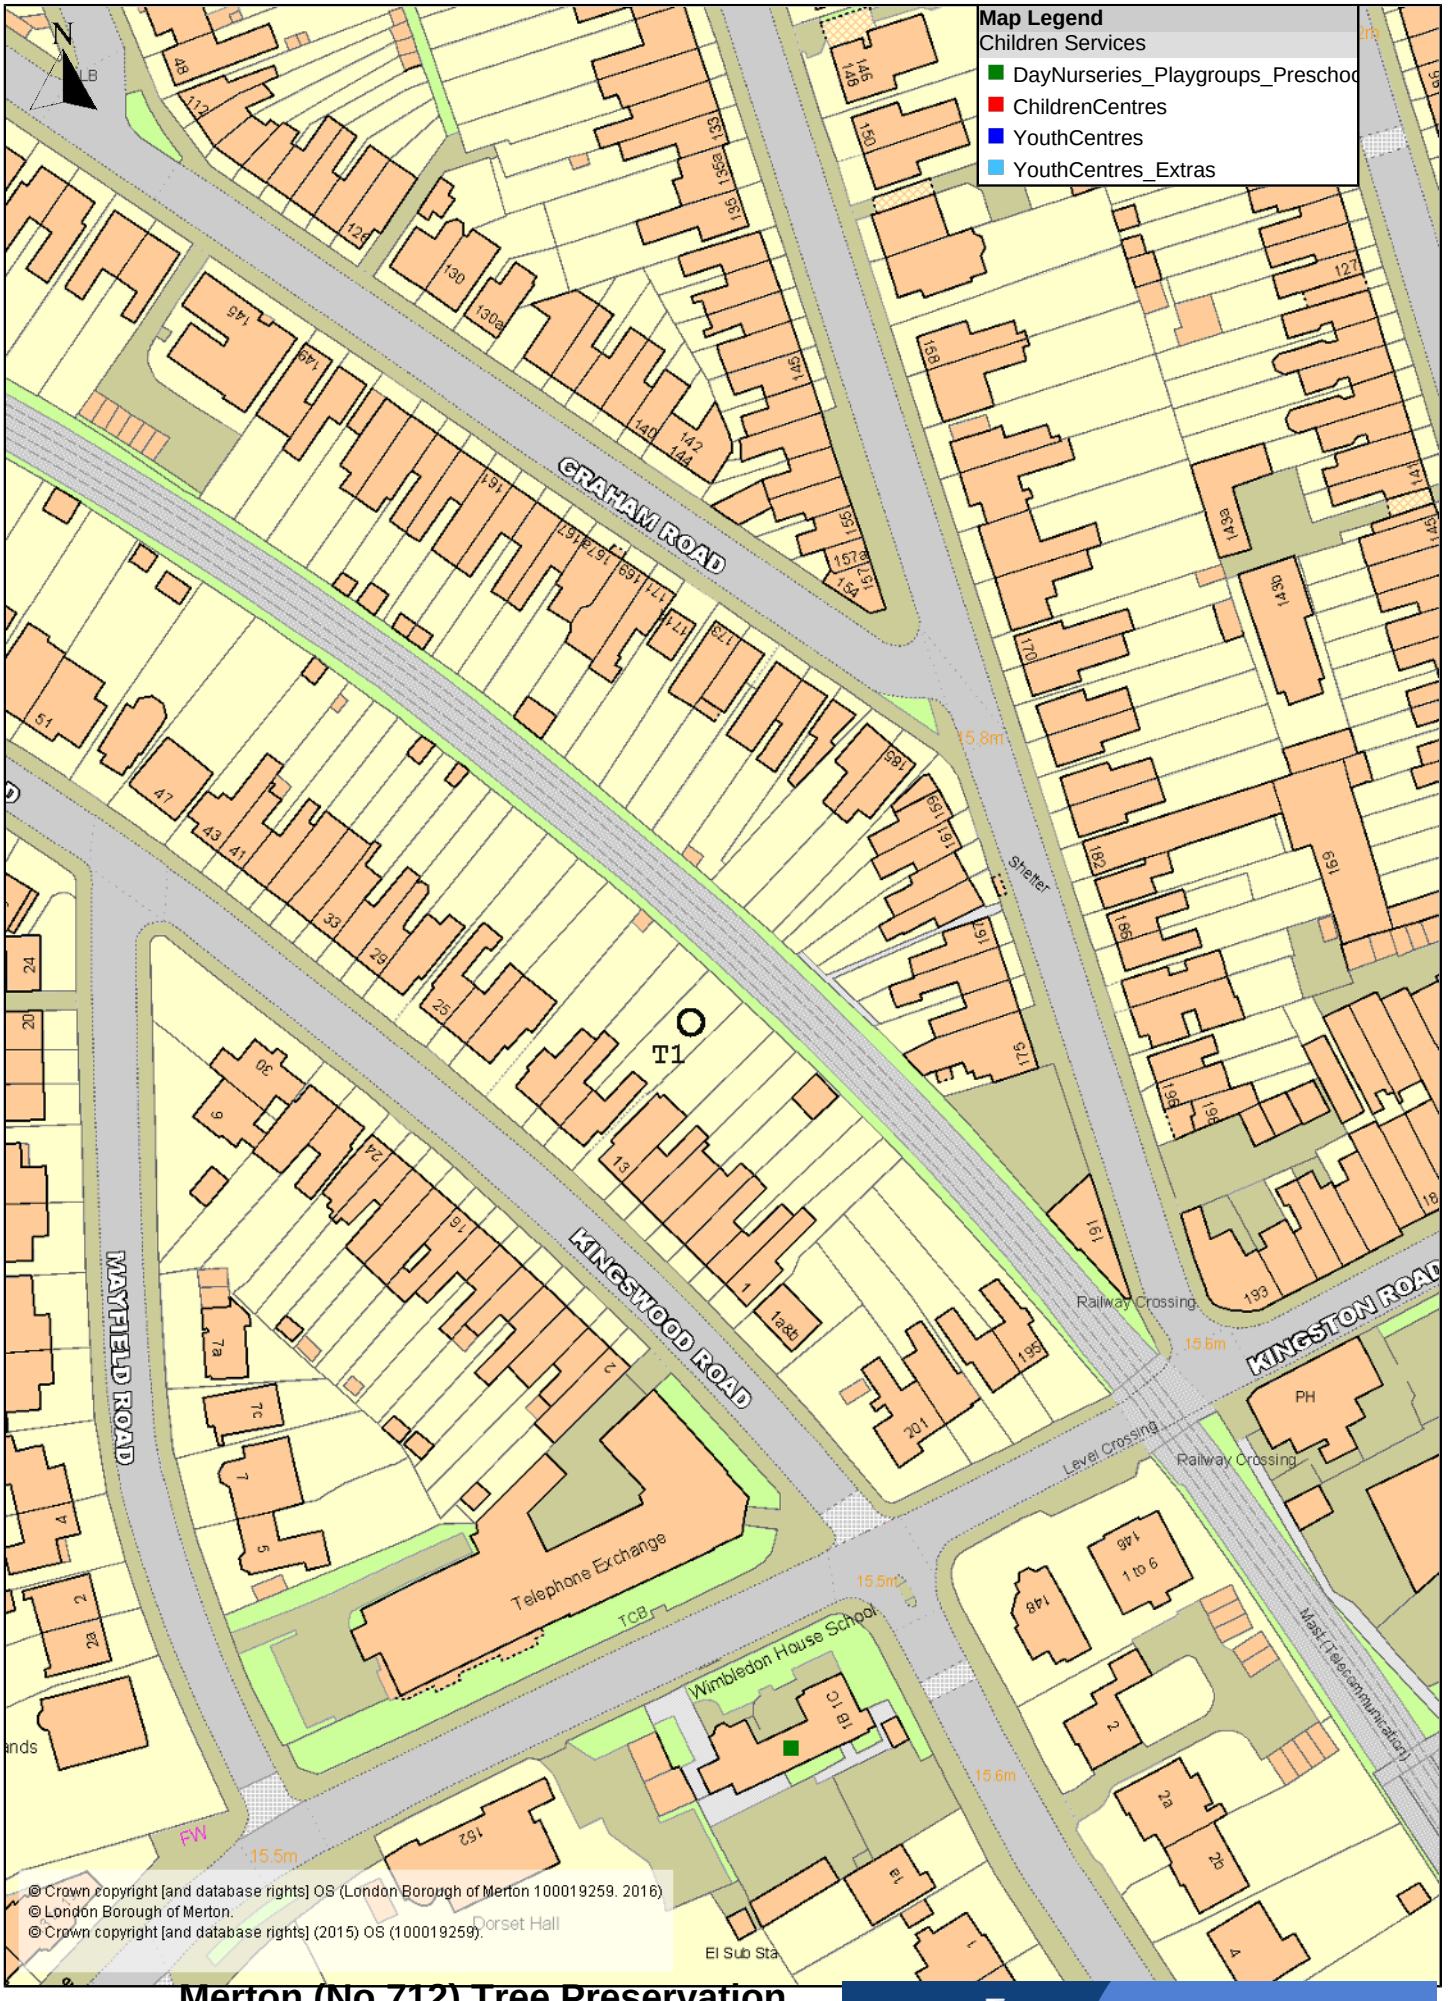

Merton (No.712) Tree Preservation Order 2017 - 15 Kingswood Road

Scale 1 : 1250

MERTON COUNCIL

This page is intentionally left blank