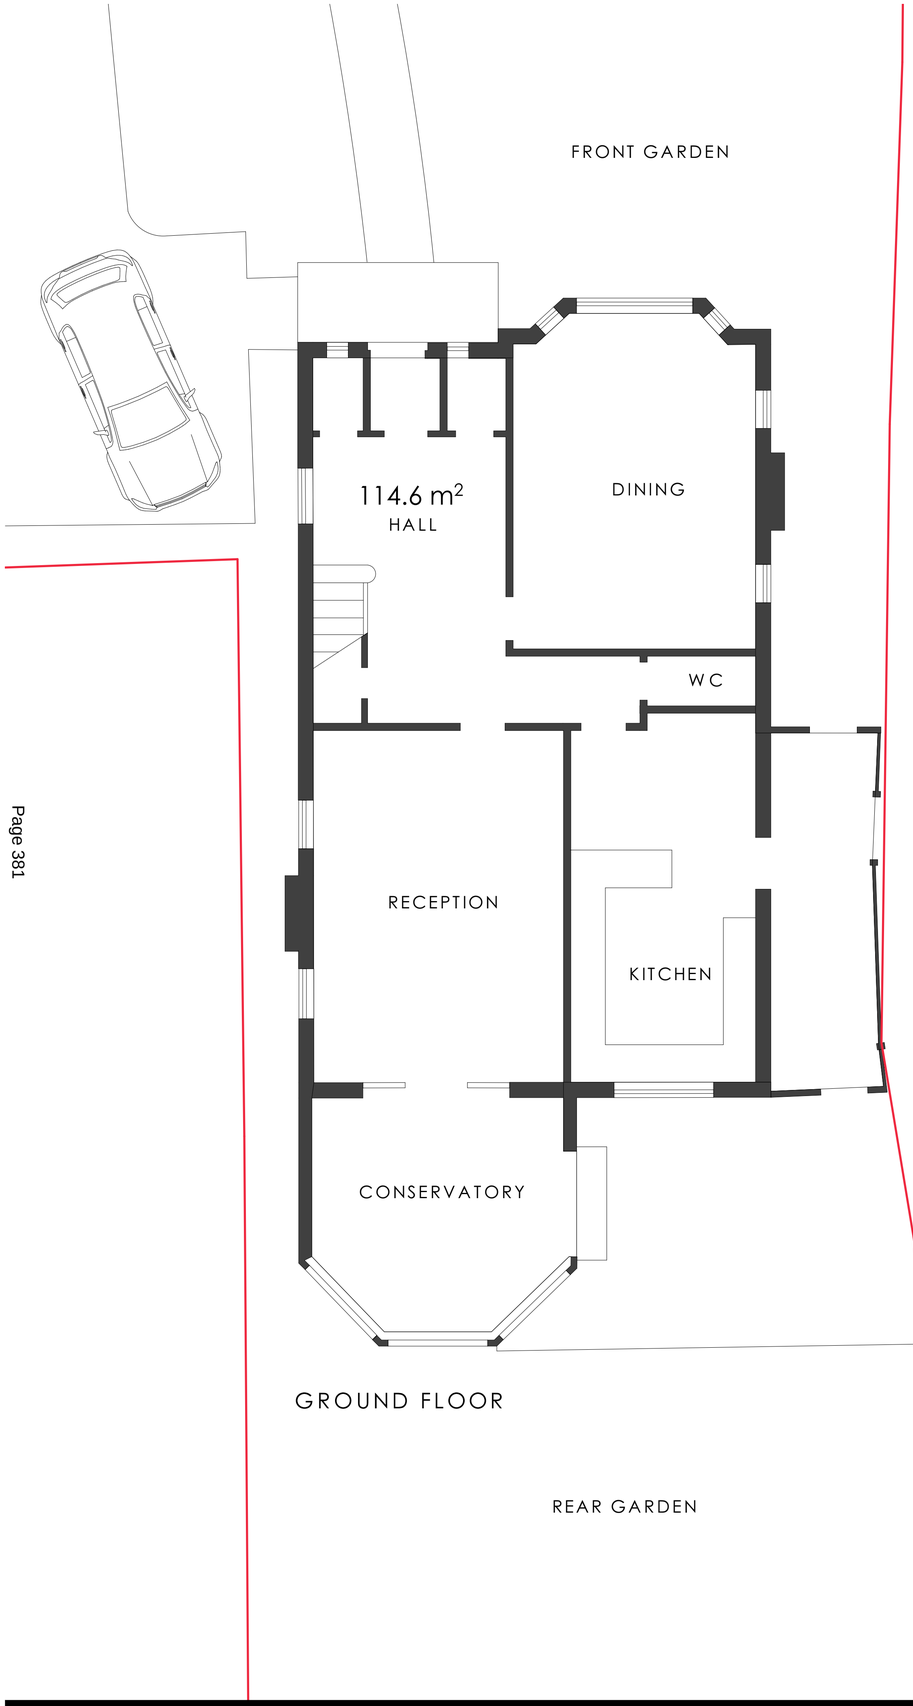


GROUND FLOOR

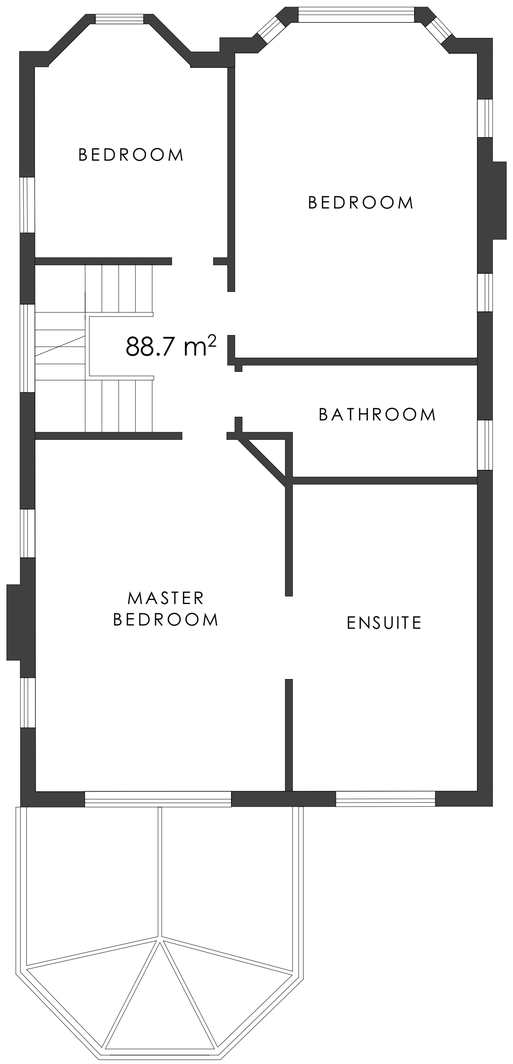


FIRST FLOOR

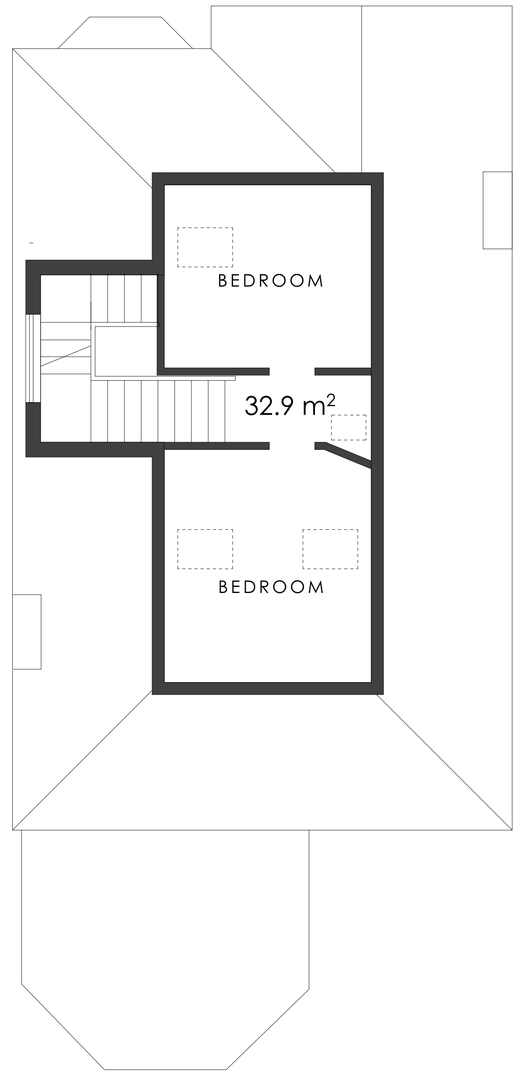


SECOND FLOOR

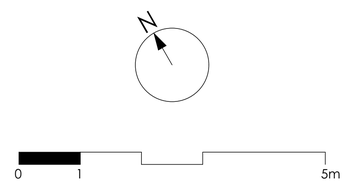


1183/EX01 • 33 Lingfield Road - Existing House Plans 1:100@A3, 1:50 @ A1

© 2018 munden robinson architects

This page is intentionally left blank