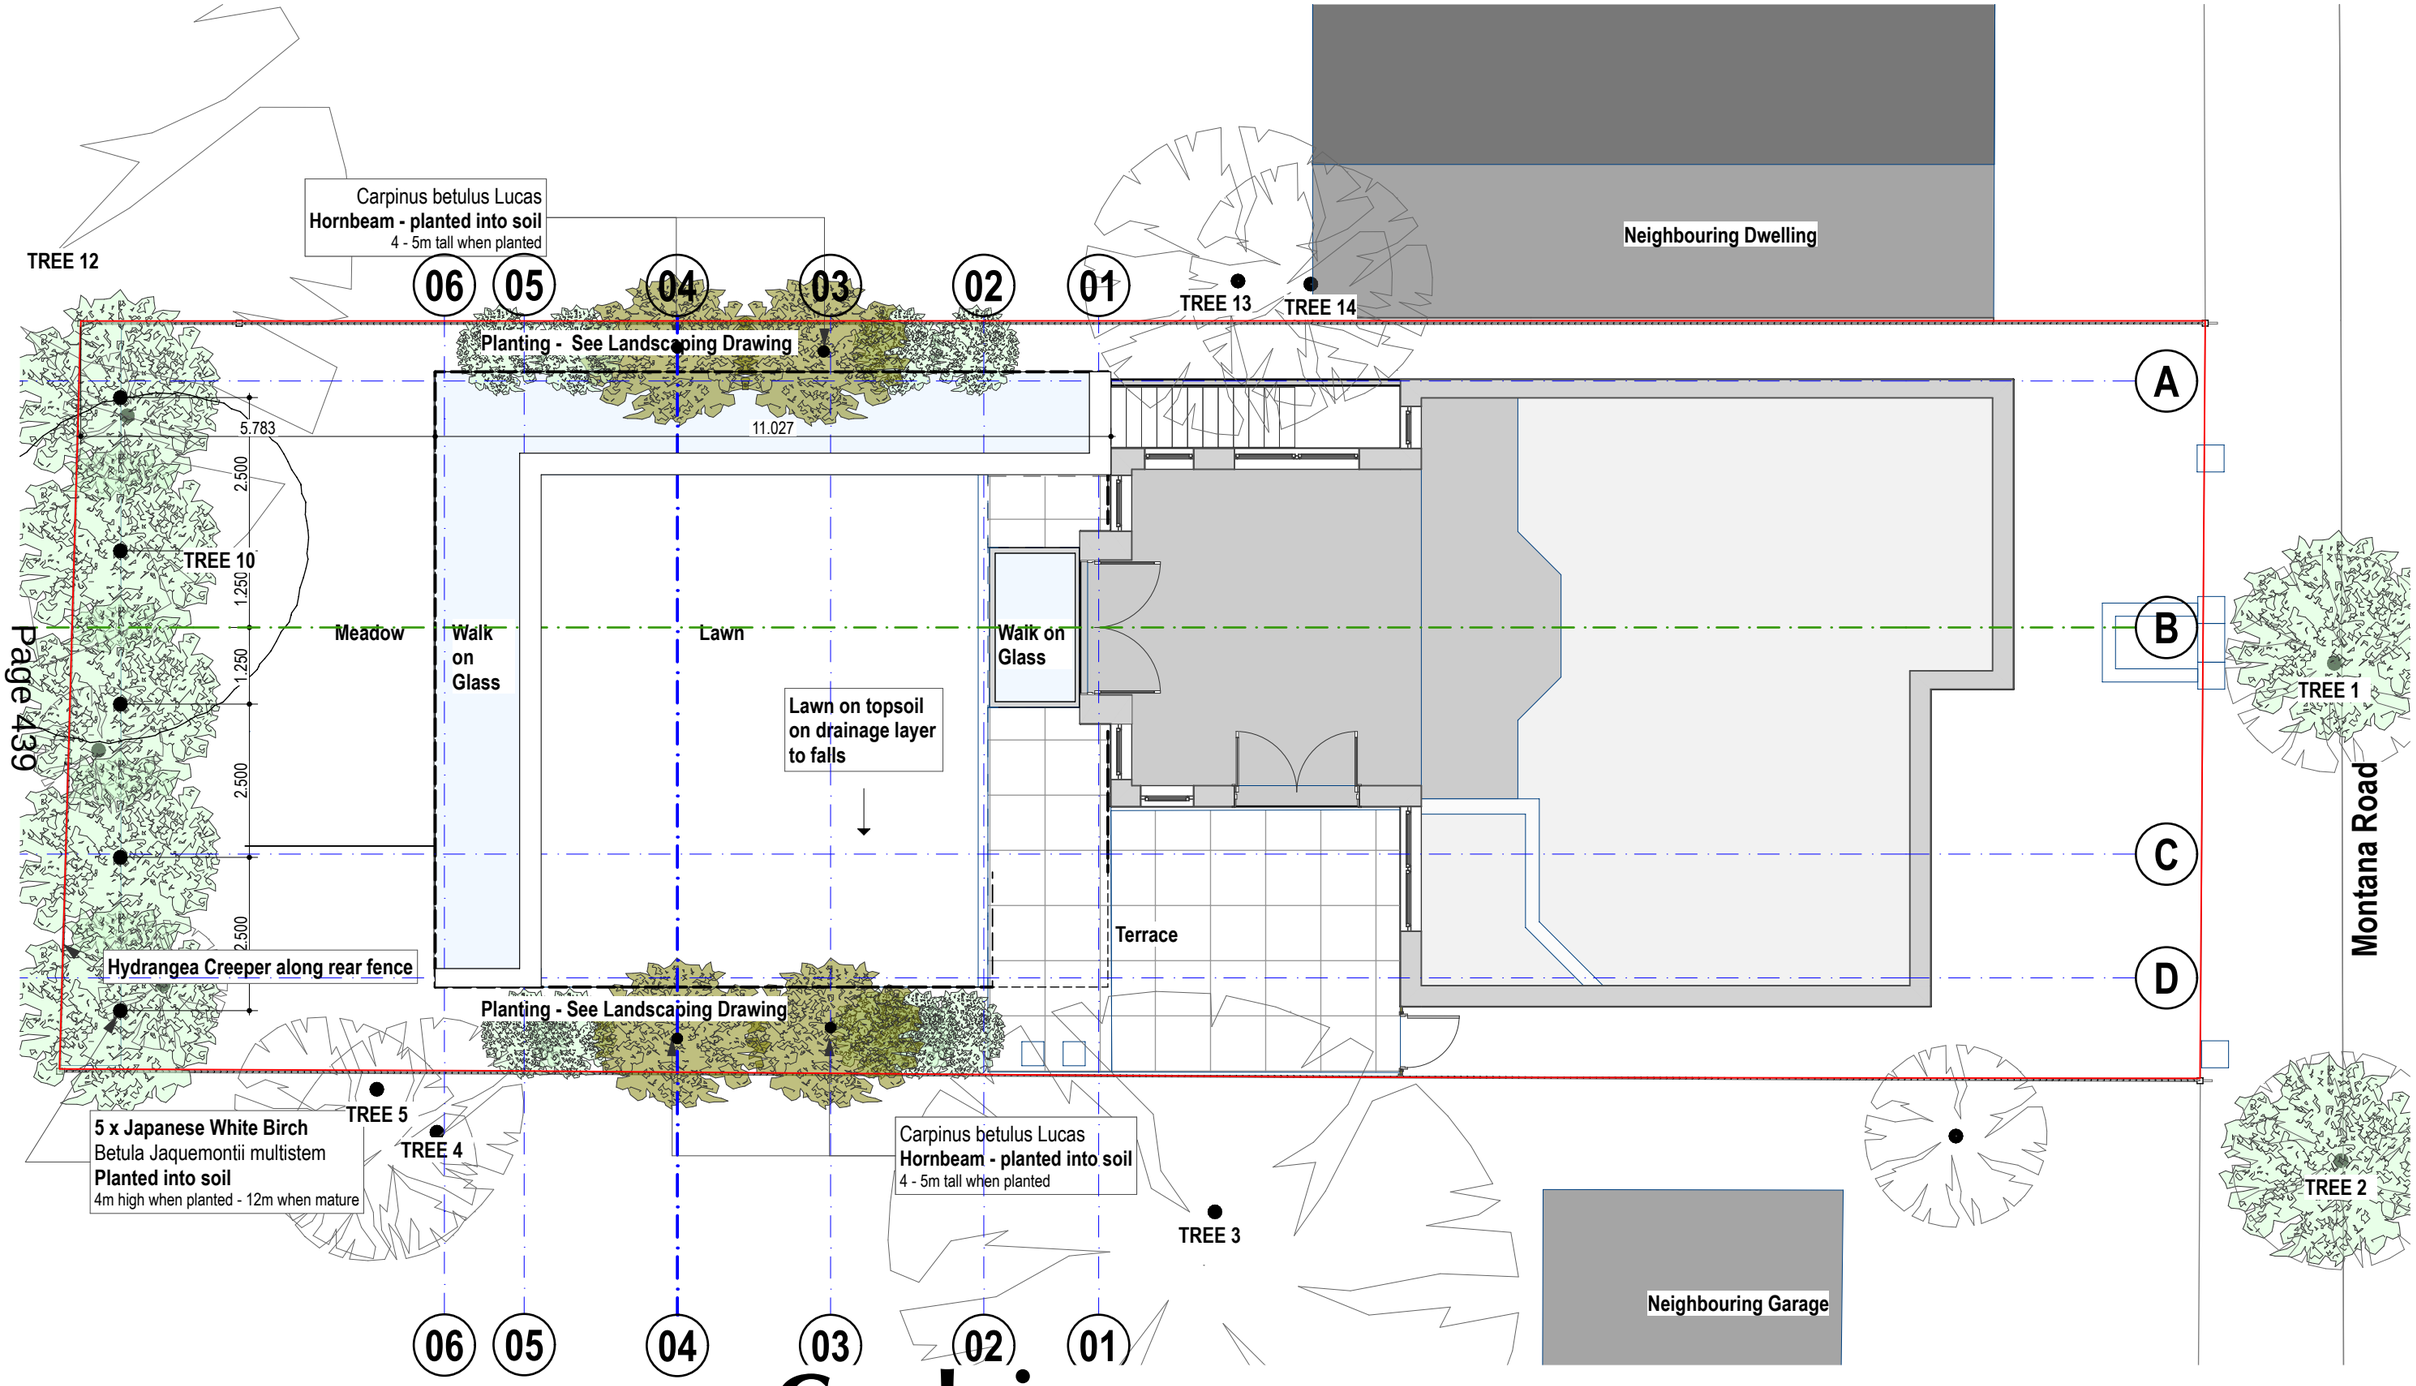

Page 439

Cambria

8 Ridgway Place, Wimbledon SW19 4EP
020 8605 2432 07903 640 127
www.cambriaprojects.co.uk CoNo 05741570

1 Montana Road Extension and Refurbishment
London SW20 8TW

C9 200409 Construction Documentation for P4
P4 200304 Substitue Drawings
P3 191025 Planning Submission
C8 191010 Structural to Conditons Drawing

170 C9 200424 24.pln
Printed Monday, 27 April 2020

© Cambria Project Management Ltd 2005-2017

5.0m 1:100
2.5m 1:50

1:100 at A3

170.232 C9

Landscaping - Proposed

This page is intentionally left blank