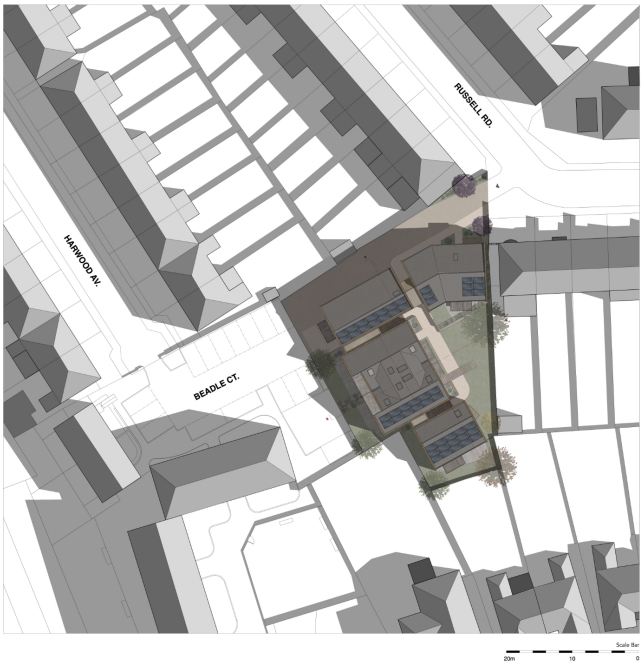

8 PRESHAW CRESCENT, MITCHAM, SURREY, CR4 3GA

General Arrangement

Planning Drawing

Rev No. Rev Date Rev Cat

M12 Architects

12 Maycross Avenue, Morden, Surrey, SM4 4DA ✆ T: 020 7193 2902 E: mail@studio-m12.co.uk

Drawing title

Site and Location Plans as Proposed

July 2019	Scale: 1:1000 @ A1 1:500 @ A3
EO	
A160 P-1000	Revision

This page is intentionally left blank