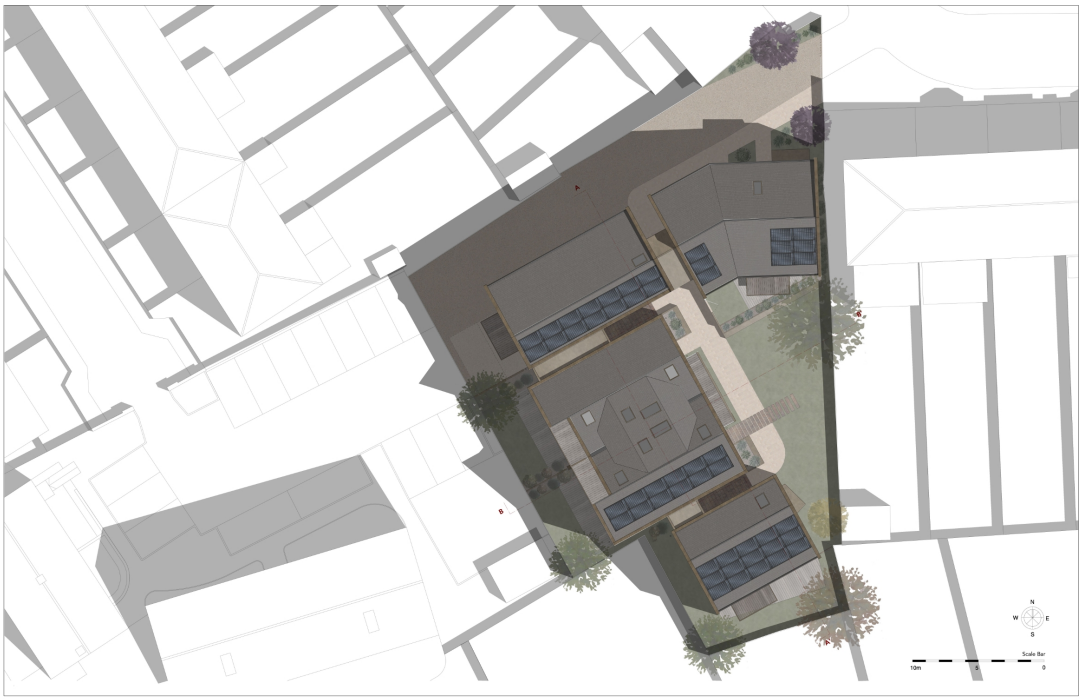

8 PRESHAW CRESCENT, MITCHAM, SURREY, CR4 3GA

General Arrangement

Planning Drawing

Rev. No. Rev. Date Rev. Det.

Studio M2
Architects
12 Magnolia Avenue, Morden, Surrey, SM4 4DA • T: 020 7193 2902; E: mail@studiom2.co.uk

Drawing title: **Roof Plan as Proposed**	July 2019	Scale: 1:100 @ A1 1:200 @ A3
	DO	
	A165.P.1003	Revision

This page is intentionally left blank