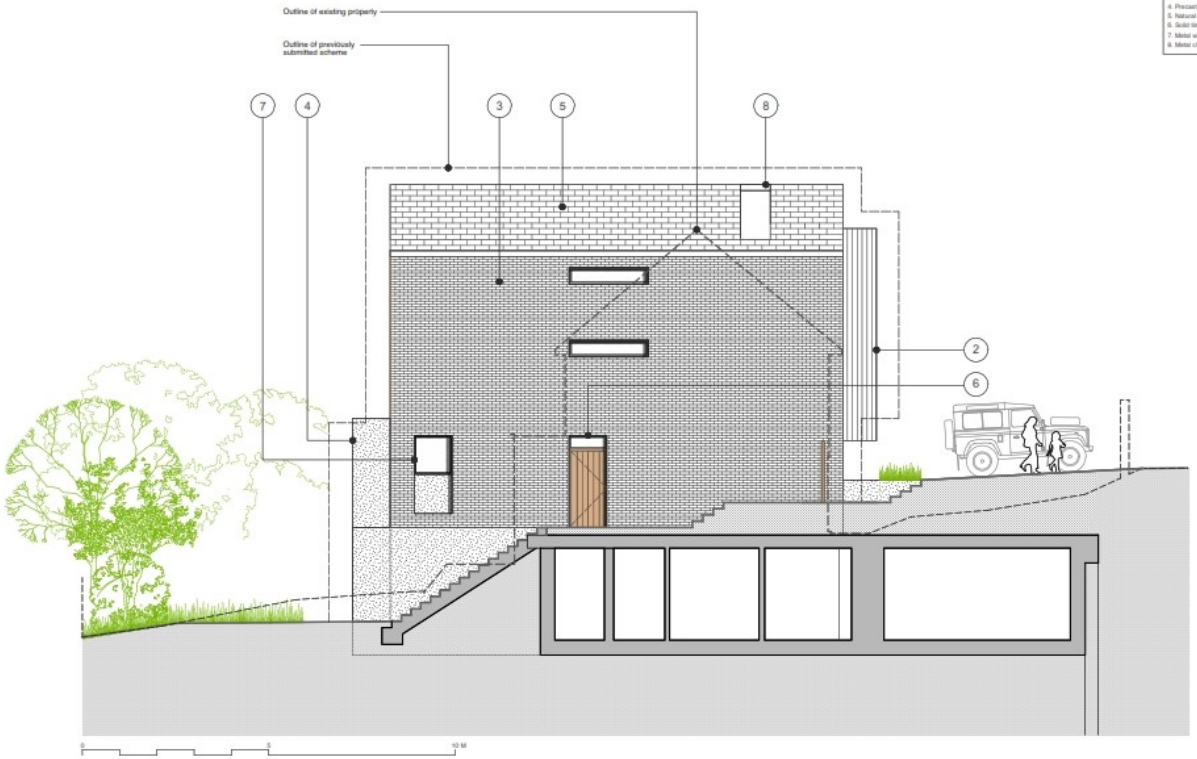

Proposed East Elevation

MATERIALS:

1. Cladding boards (calcium silicate board - colour dark grey)
2. Modified timber boarding cladding/ bins and cycle stores
3. New stock brick
4. Precast concrete (natural finish)
5. Natural slate
6. Solid timber entrance doors
7. Metal windows and doors (frame colour dark grey)
8. Metal cladding (colour dark grey)

PLANNING

DRAWING STATUS: A1

DRAWING NOTES

1. This drawing is copyright of Powell Tuck Associates (PTA) and must not be reproduced without prior written permission from PTA. All rights reserved.
2. Do not scale from this drawing. All Dimensions on this drawing are realised in millimetres unless otherwise stated.
3. This drawing should be read in conjunction with all project relevant specifications, schedules & drawings. Any discrepancies found should be referred immediately to PTA.
4. This drawing should be removed immediately from currency once superseded by a revised issue.
5. Contractors, sub-contractors and suppliers must verify all dimensions on site prior to commencing any works or fabrication/shop drawings.

REV	DESCRIPTION	DATE	NAME	NOTE
PL1	PLANNING ISSUE	26/10/19	MT	
PL2	PLANNING ISSUE	01/11/19	MT	
PL3	PLANNING ISSUE	18/12/19	HM	

PROJECT TITLE

37 & 39 COTTENHAM PARK ROAD
RAYNES PARK
LONDON
SW20 0SB

DRAWING TITLE

PROPOSED HOUSES
EAST ELEVATION

DRAWN: MT/HM
CHECKED: HM/AL
DATE: 24.10.19
SCALE: 1:100 @ A3

Powell Tuck Associates
Architecture & Design
6 Stanford Brook Road, London, W6 0NH
Phone +44 (0)20 8749 7700
Fax +44 (0)20 8749 8737

JOB NO: 2584
DRAWING NO: PL-014
REV: PL3

This page is intentionally left blank