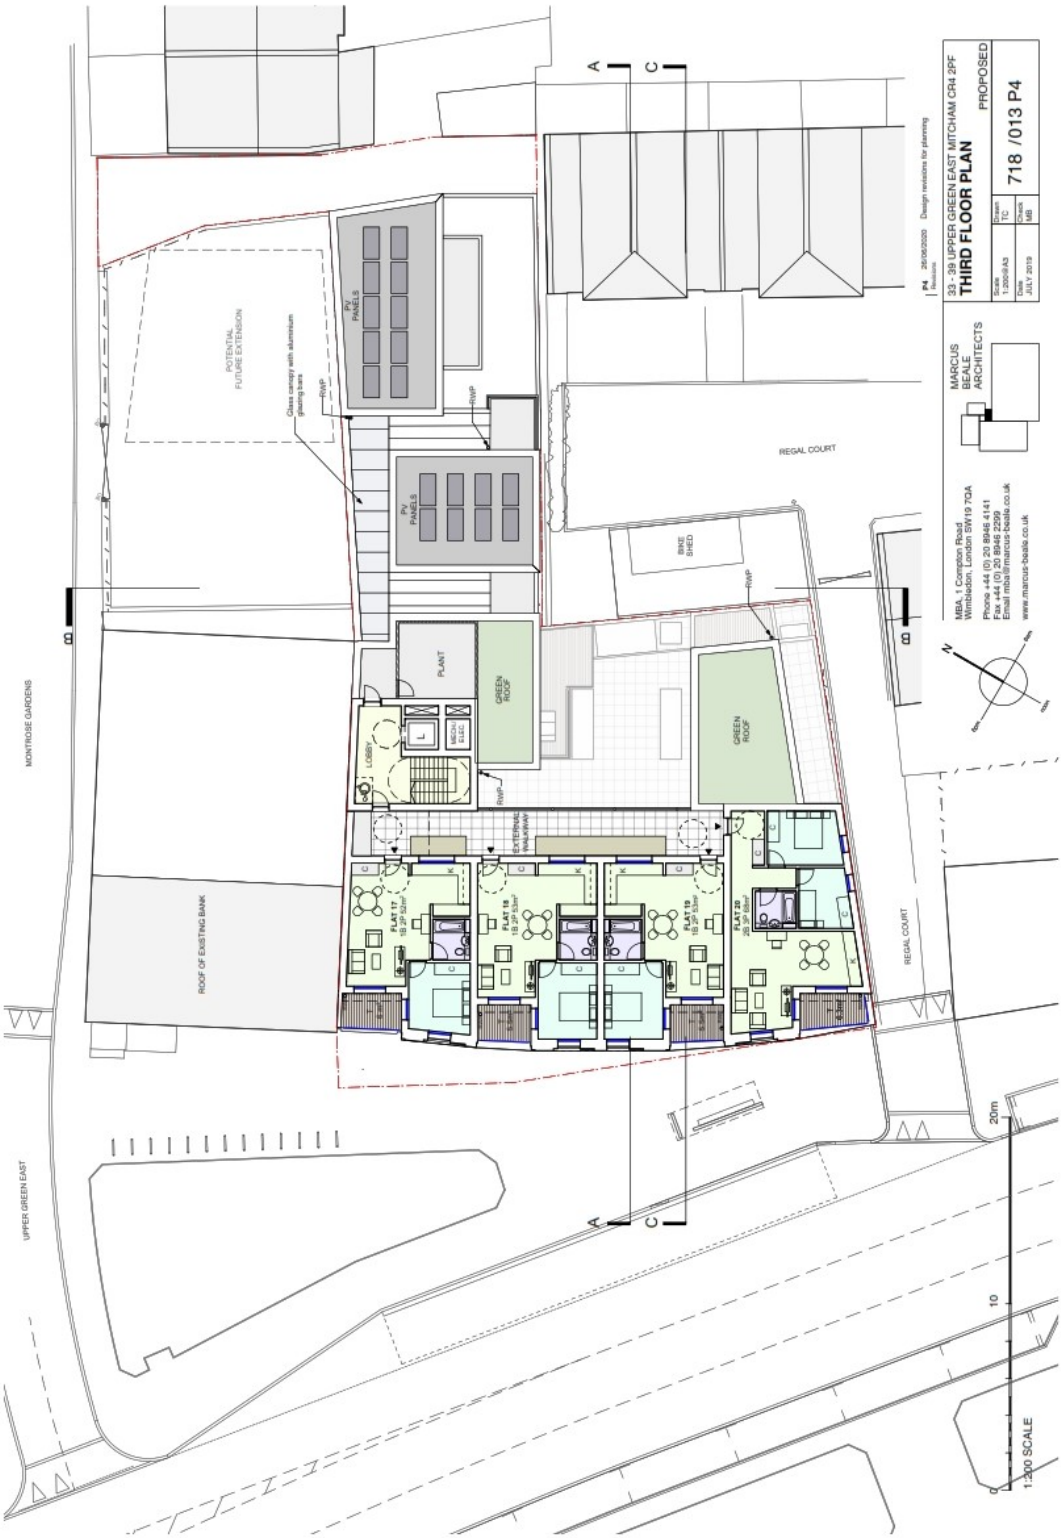
MONTROSE GARDENS
UPPER GREEN EAST
ROOF OF EXISTING BANK
POTENTIAL FUTURE EXTENSION
Glass canopy with aluminium glazing bars
PV PANELS
PV PANELS
RWP
RWP
RWP
RWP
PLANT
GREEN ROOF
LOBBY
MECH. ELEC
EXTERNAL WALKWAY
FLAT 17
FLAT 18
FLAT 19
FLAT 20
GREEN ROOF
BIKE SHED
REGAL COURT
REGAL COURT
A
C
A
C
B
B
20m
10
0
1:200 SCALE
P4 26/06/2020 Design revisions for planning
Revision
32 - 38 UPPER GREEN EAST MITCHAM CR4 2PF
THIRD FLOOR PLAN
PROPOSED
Scale 1:200@A3
Drawn TH
Checked MB
Date JULY 2019
718 /013 P4
MARCUS BEALE ARCHITECTS
MBA, 1 Compton Road
Wimbledon, London SW19 7QA
Phone +44 (0) 20 8946 4141
Fax +44 (0) 20 8946 2599
Email mail@marcus-beale.co.uk
www.marcus-beale.co.uk

This page is intentionally left blank