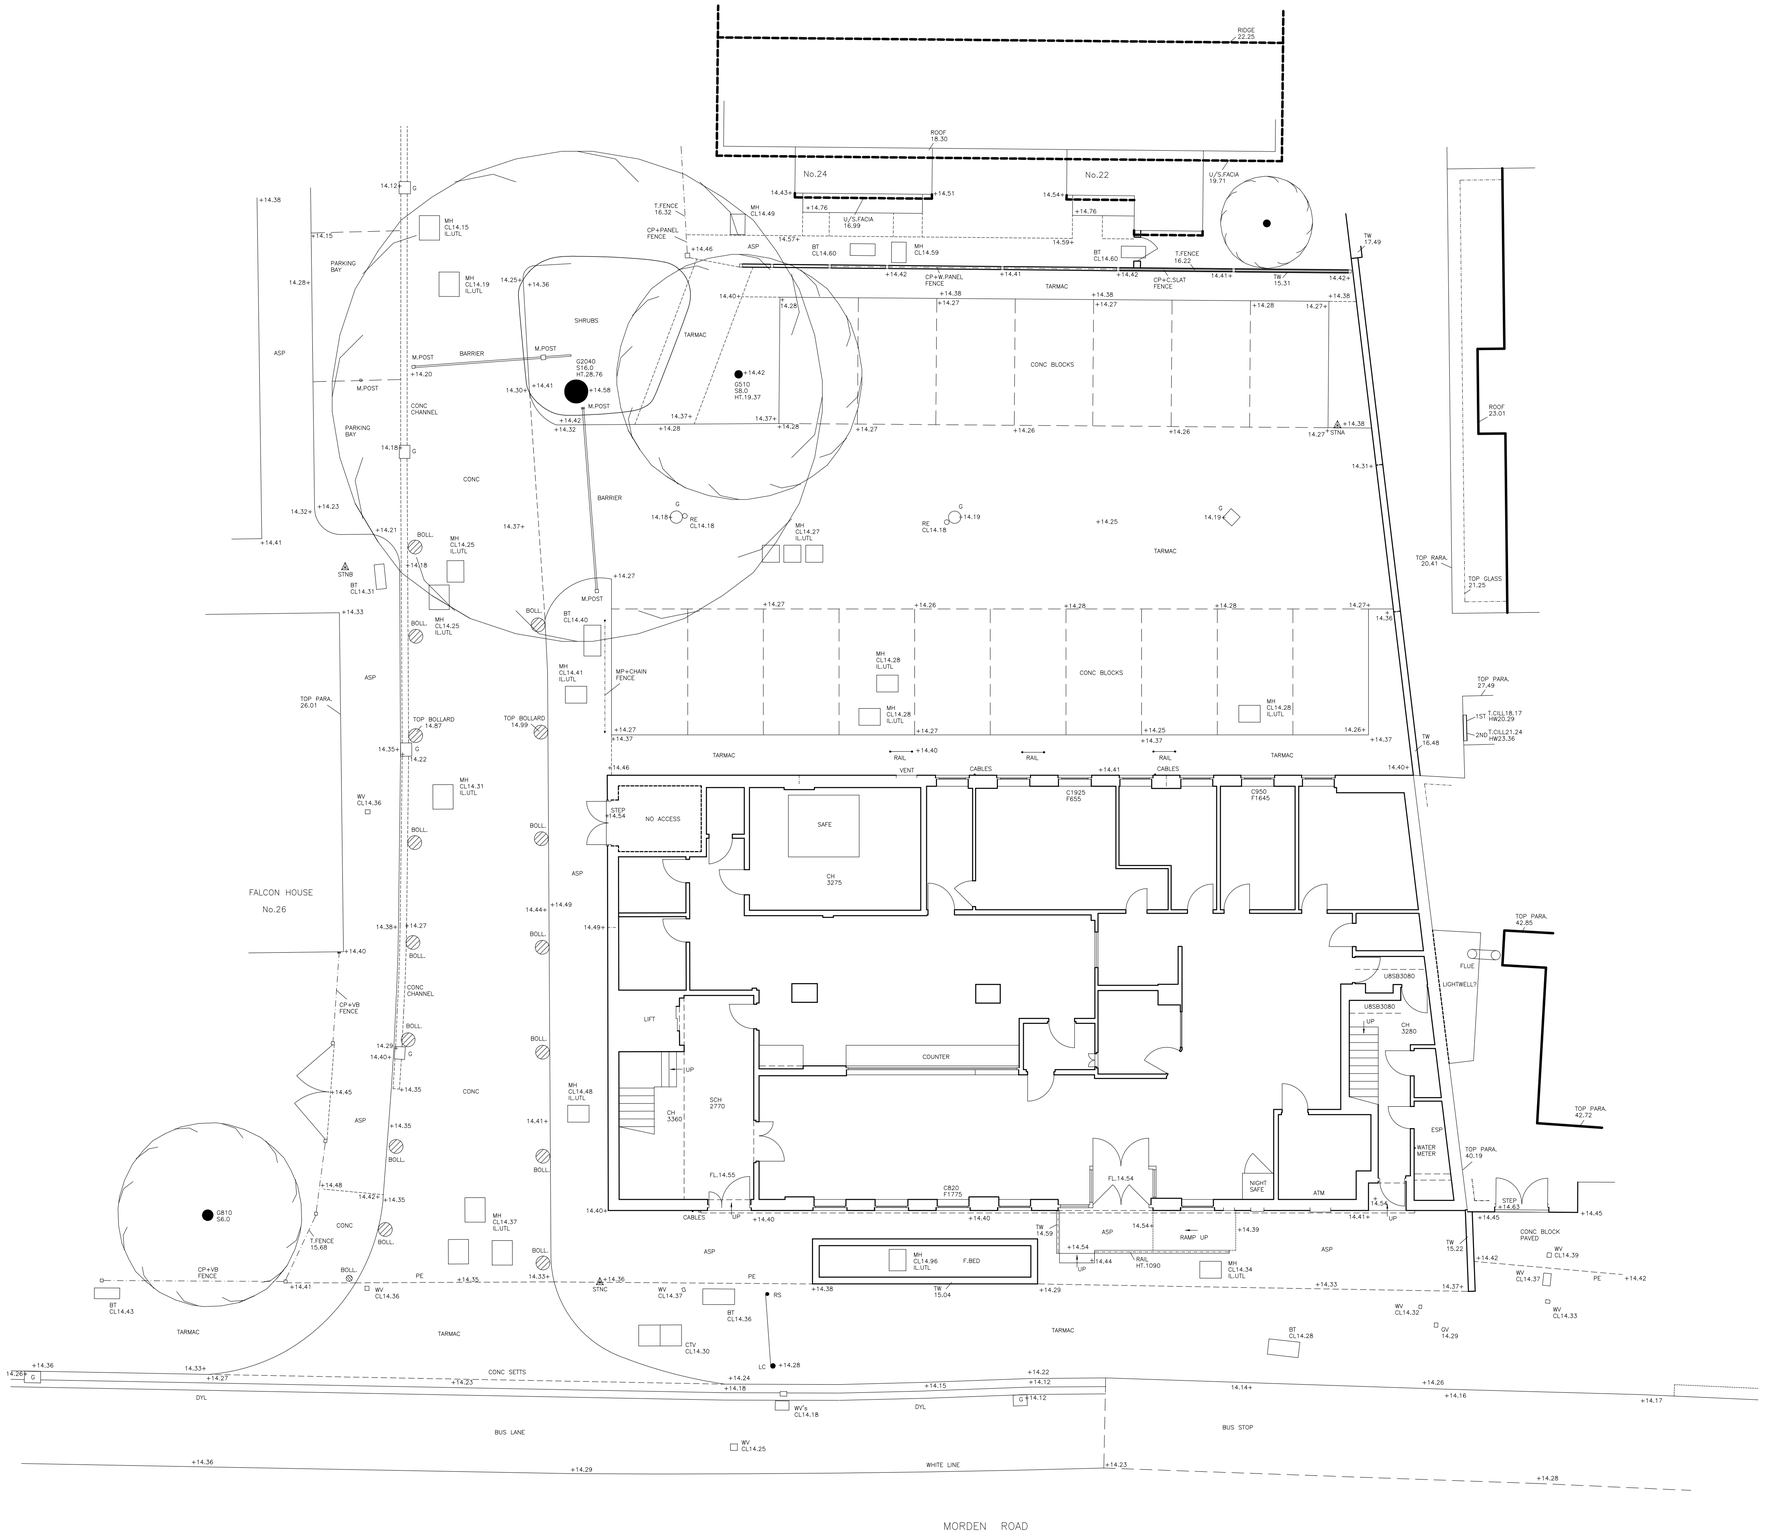

LEVELS RELATE TO :-

OSBM SITUATED ON NORTHSIDE EL.SUB.STA. MILNER ROAD. VALUE 14.87m

DN DETAIL SURVEY

AB	AIR BRICK	JB	JUNCTION BOX
AC	AIR COMPRESSOR	LB+	LITTER BIN
ACU	AIR CONDITIONING UNIT	LC	LAMP COLUMN
AL	AIR LINE	LT	LIGHT
AP	ARTIFICIAL STONE PAVING	MKR	MARKER (SERVICE)
AT	AIR TANK	MP	MAIN POST
BB	BELISHA BEACON	MT	METAL POST
BH	BORE HOLE	MPT	MOORING POST
BHV	BORD HOLE	MB	MOORING BOLT
BL	BED LEVEL	MR	MOORING RING
BOLL	BOLLARD	OH	OVER HEAD
BS	BUS STOP	OST	OIL STORAGE TANK
BT	BOX TELECOM	PB	POST BOX
CAB	CABINET	PC	PAVEMENT CROSSING
CBK	COAL BUNKER	PL	PAVEMENT LIGHT
C BOX	CONTROL BOX	PM	PARKING METER
CG	CONTROL GAUGES	PS	POLE SIGN
CI	CAST IRON	RB	RODDING BOX
CL	COVER LEVEL	RL	ROOF LEVEL
CPL	COAL PLATE	RS	ROAD SIGN
CTV	CLOSED TELEVISION	SB	SAND/GRIT BIN
DBL	DOUBLE RED LINE	SBL	SINGLE BLUE LINE
DYL	DOUBLE YELLOW LINE	SRL	SINGLE RED LINE
ELEC	ELECTRICITY	SYL	SINGLE YELLOW LINE
FAI	FRESH AIR INLET	TCB	TELEPHONE CALL BOX
F.BED	FLOWER BED	TH	TRIAL HOLE
FH	FIRE HYDRANT	TLC	TRAFFIC LIGHT CONTROL BOX
FLT	FLOOD LIGHT TOWER	TP	TELEGRAPH POLE
FP	FIRE PLUG	TRL	TRAFFIC LIGHT
G	GULLY	TT	TOP OF TANK
GG	GAS GOVERNER	TW	TOP OF WALL
GV	GAS VALVE	TF	TOP OF FENCE
HT	HEIGHT	UTL	UNABLE TO LIFT
IC	INSPECTION COVER	VT	VENT TRACE
IL	INVERT LEVEL	VP	VENT PIPE
ILL	ILLUMINATED	WL	WATER LEVEL
IP	INSPECTION PLATE	WM	WATER METER
		WP	WOOD POST
		WV	WATER VALVE

DN FENCES/DIVISIONS

CP/	CONCRETE POST	/HB	HORIZONTAL BOARD
CP/W	CONC POST	/HW	HORIZONTAL PANEL
WP/	WOOD POST	/M	MESH
/BW	BARBED WIRE	/MR	METAL RAIL
/CB	CONC BLOCKS	/PL	PLASTIC RAIL
/CI	CORRUGATED IRON	/RL	POST LINE
/CL	CHAIN LINK	/VB	VERTICAL BOARD
/CP	CHESTNUT PALING	/W	WIRE
/CVP	CONCRETE PALING	/WR	WOOD RAIL
		/CSW	CONC SECTION WALL

DN BUILDINGS

AV	AIR VENT	RWP	RAIN WATER PIPE
CSL	CILL LEVEL	SA	SPRING OF ARCH
CR	CENTRE OF ARCH	SCH	SCHOOL CEILING HEIGHT
CH	CEILING HEIGHT	SD	SLIDING DOOR
CWT	COLD WATER TANK	SP	SILL PIPE
DP	DOWN PIPE	SVP	SEWER VENT PIPE
ESP	ELECTRIC SWITCH PANEL	UGD	UP & OVER DOOR
F	FRAME HEIGHT	UB	UNDERSIDE OF BEAM
FL	FLOOR LEVEL	VS	WATER SUTT
GRL	GLAZED ROOF LIGHT	WH	WATER HEATER
HWT	HOT WATER TANK	WT	WATER TANK
PART	PARTITIONING	WST	WATER STORAGE TANK
RSD	ROLLER SHUTTER DOOR	HEAD	HEAD LEVEL

W.P.G.SURVEYS

LAND SURVEYORS

P.O.BOX 1004A
SURBITON, SURREY, KT1 9AL
TEL: 020 8397 8361

SITE

16–20 MORDEN ROAD
SOUTH WIMBLEDON
SW19 3BN

DRAWING

SITE SURVEY & GRD
FLOOR LAYOUT PLAN

SCALE	DATE	JOB NO
1:100	AUG 2018	5409
SURVEYED BY SP.CP		DRAWING NO 01
DRAWN BY SP		

FOR

PEER SECURITIES LTD

10m 5m 0m

BAR SCALE

5m

10m

INDICATIVE

title

16-20 MORDEN ROAD, SOUTH WIMBLEDON
LONDON SW19 3BN

client

PEER SECURITIES LTD

description

GROUND FLOOR PLAN
AS EXISTING

burgess mean architects
unit 1, the warehouse
12 ravensbury terrace
london
SW18 4RL

all dimensions to be checked on site. any discrepancy between this drawing and other information is to be referred to the partnership. This drawing is copyright.

t: 020 8944 8050 f: 020 8946 9506 e: bma@burgessmean.co.uk

date: JANUARY 2019	scale	project	drawing	revision
drawn by: SA	1:100 (A1)	181202	S/01	
file name:				
checked:				

This page is intentionally left blank