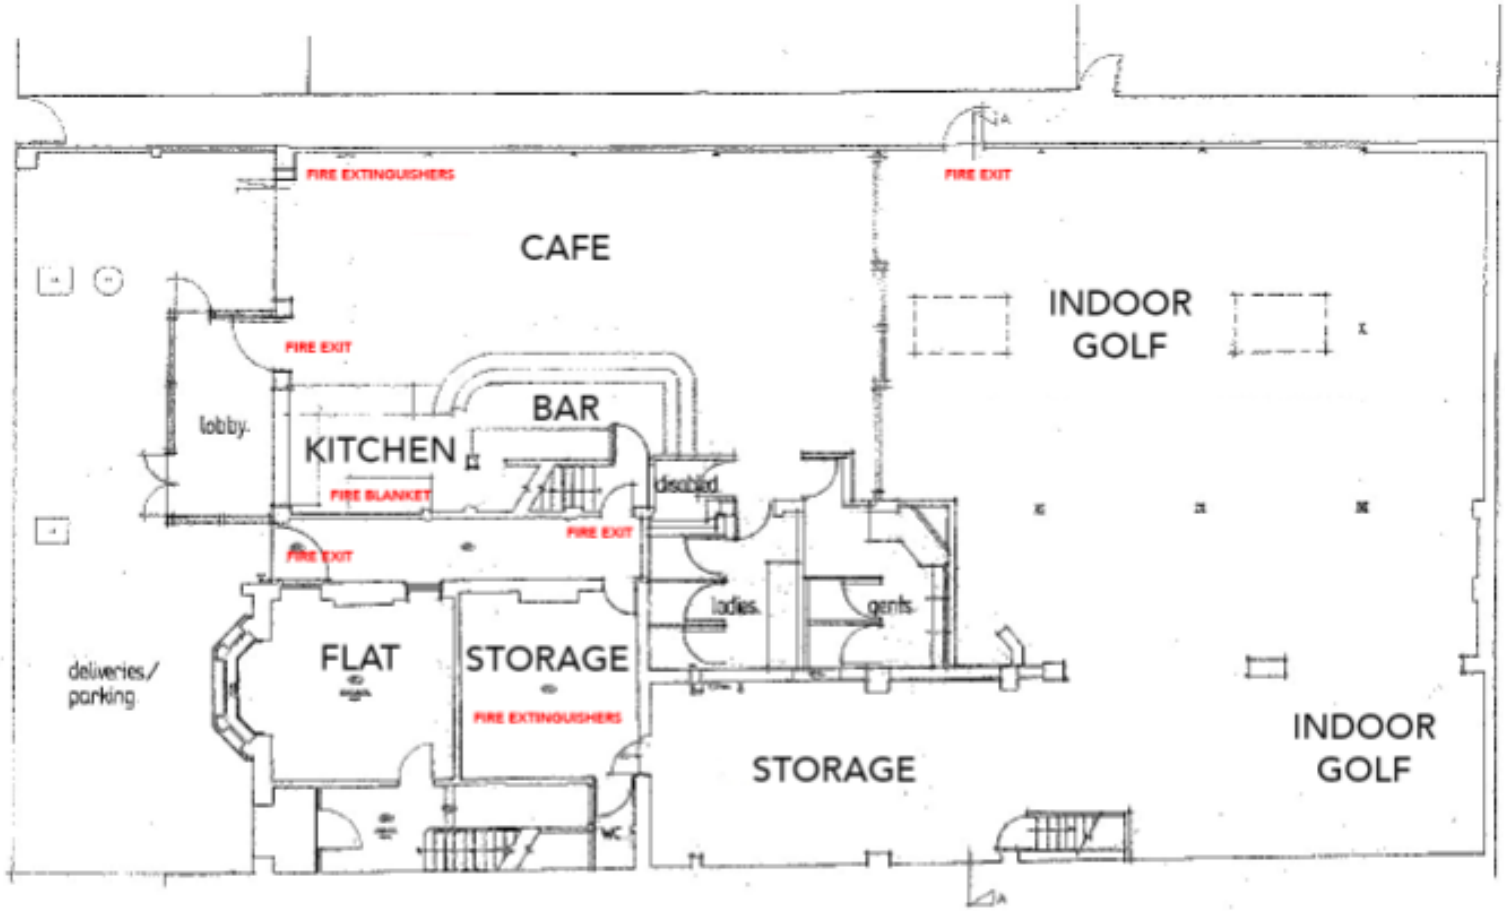

PROPOSED GROUND FLOOR PLAN

0 5m

1:100

DURHAM ROAD

This page is intentionally left blank