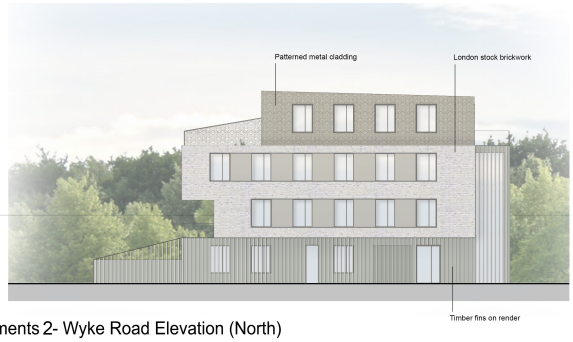

Apartments 2- Wyke Road Elevation (North)

Apartments 2- West Elevation

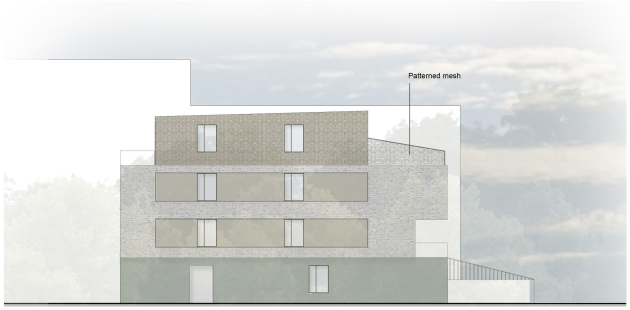

Apartments 2- Railway Elevation (South)

Apartments 2- East Elevation

B 12.12.20 TR
A 15.08.20 TR

no	date	notes	drawn by	checked by

1. Originator ☐ 2. Project Architect ☐ 3. Client ☐

PLANNING ISSUE

AndArchitects

12 Greenhills Courtyard, 112 Battersea Park Road, London SW11 4NJ
tel. ++44 (0) 20 7720 5899 email: mail@andarchitects.co.uk

client
Hugo Fonseca

project
Wyke Road

drawing title
Apartments - Elevations

project start date: September 2019
scale: 1:100 @ A1, 1:200 @ A3
revision: B
drawing number: 507PL(H)110

All dimensions must be checked on site and any discrepancies reported to the architect before commencement of any work. Do not scale from this drawing. This drawing is the copyright of the architect and may not be reproduced or copied without the express written permission of the architect. ©AndArchitects 2020

Scale 1:100
0 2 4 6 8 10

This page is intentionally left blank