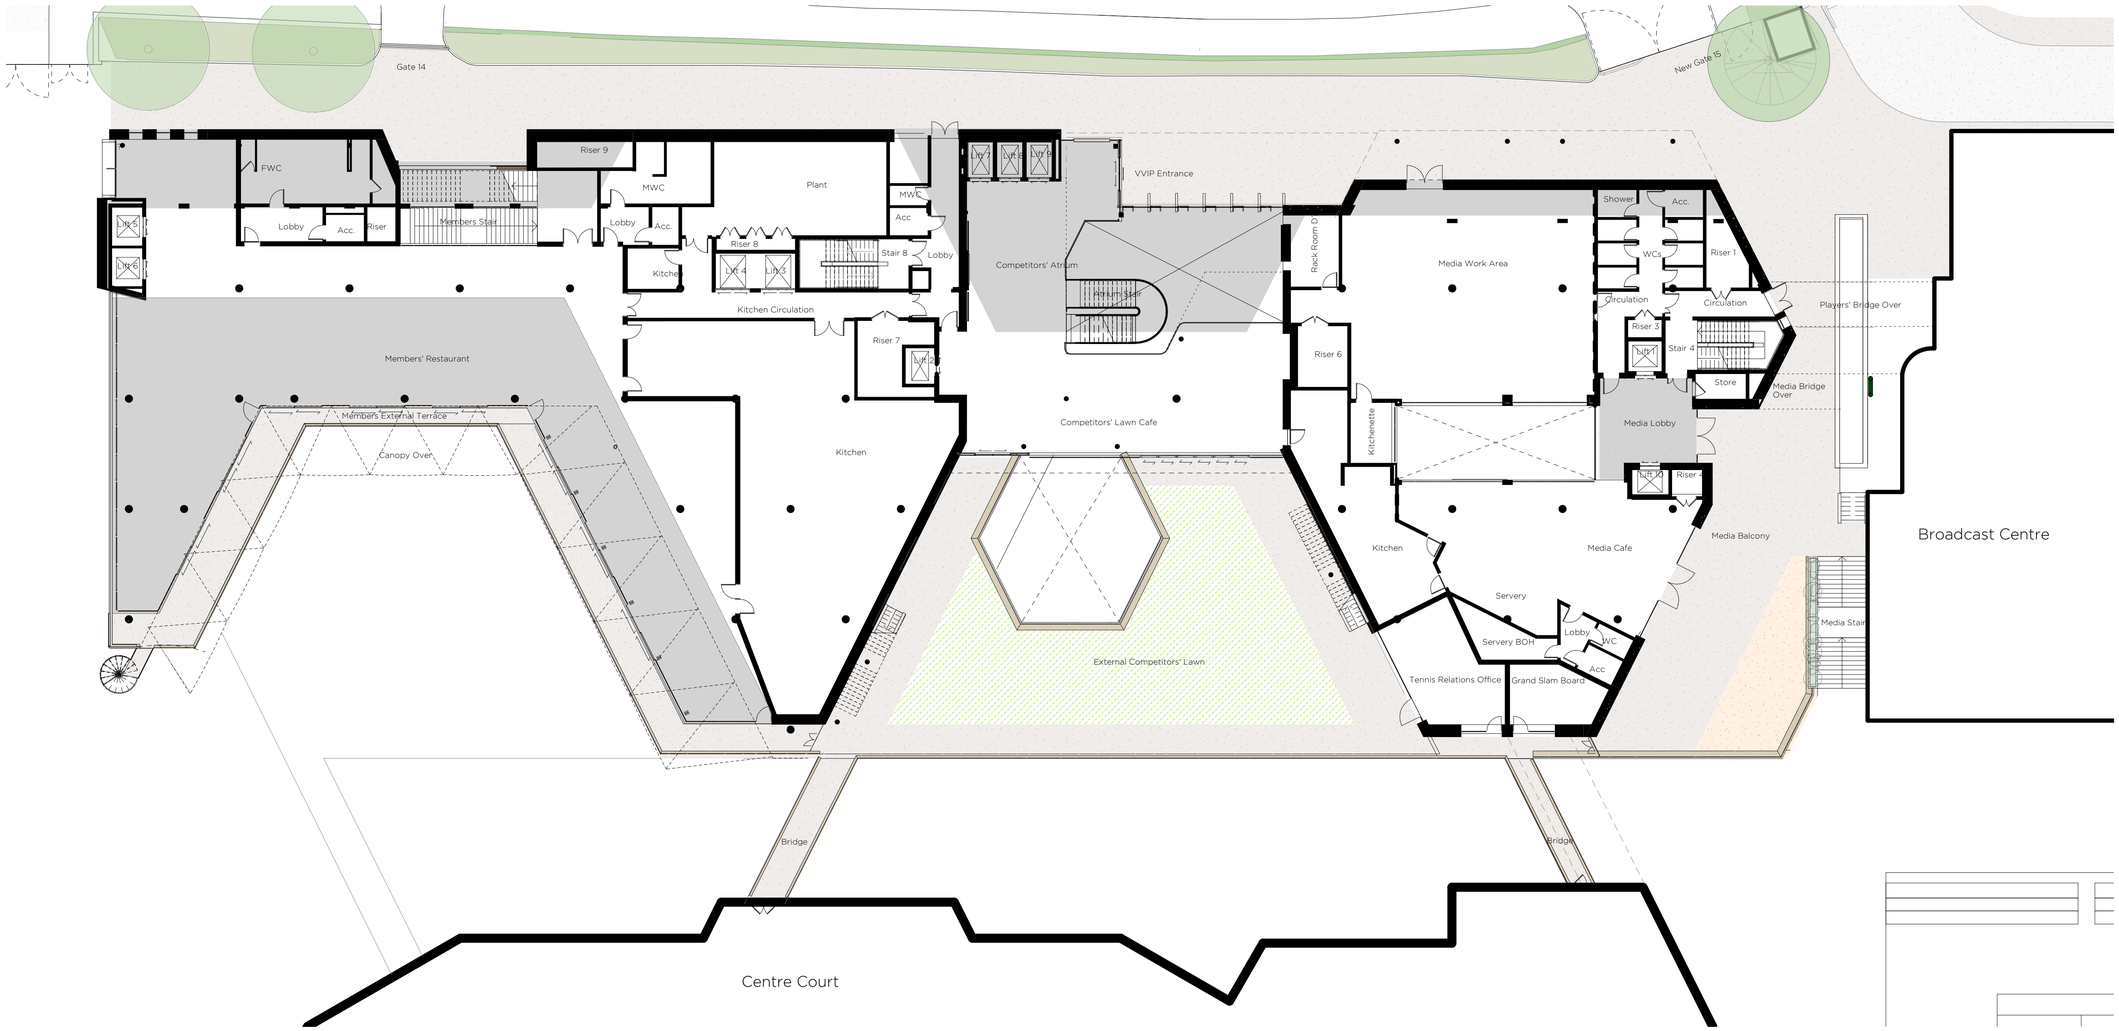

L03(32)

New Internal Area

New External Area

External Areas

DISCLAIMER :

CAD data is subject to undetectable alteration, either intentional or unintentional, due to, among other causes, transmission, conversion, media degradation, software error, or human alteration. Accordingly, all such data is provided to the parties for information purposes only and not as a record document. It is the responsibility of the user to compare all data with the record copy of the document(s), which would be in paper or pdf format. In the event there is a conflict between the record document(s) and the data file, the record document(s) shall prevail.

Rev.	Date	Description
P01	20/07/2020	First Issue
P02	04/09/2020	Issued for consultation
P03	28/10/2020	Issued for Planning

Notes

1. To be read in conjunction with all relevant information
2. Do not scale from drawing

0 10m

N

LANGSTAFF DAY ARCHITECTS

address 321 Edinburgh House, 170 Kennington Lane London SE11 5DP

e-mail office@langstaffday.co.uk

project Millennium Building Project

for AELTG

title Proposed GA Plan - Level 03(32)

suitability S2 - For Information

scale 1:200@A1 1:400@A3

drawing number 51335-LDA-MB-03-DR-A-PL203

rev. P03

This page is intentionally left blank