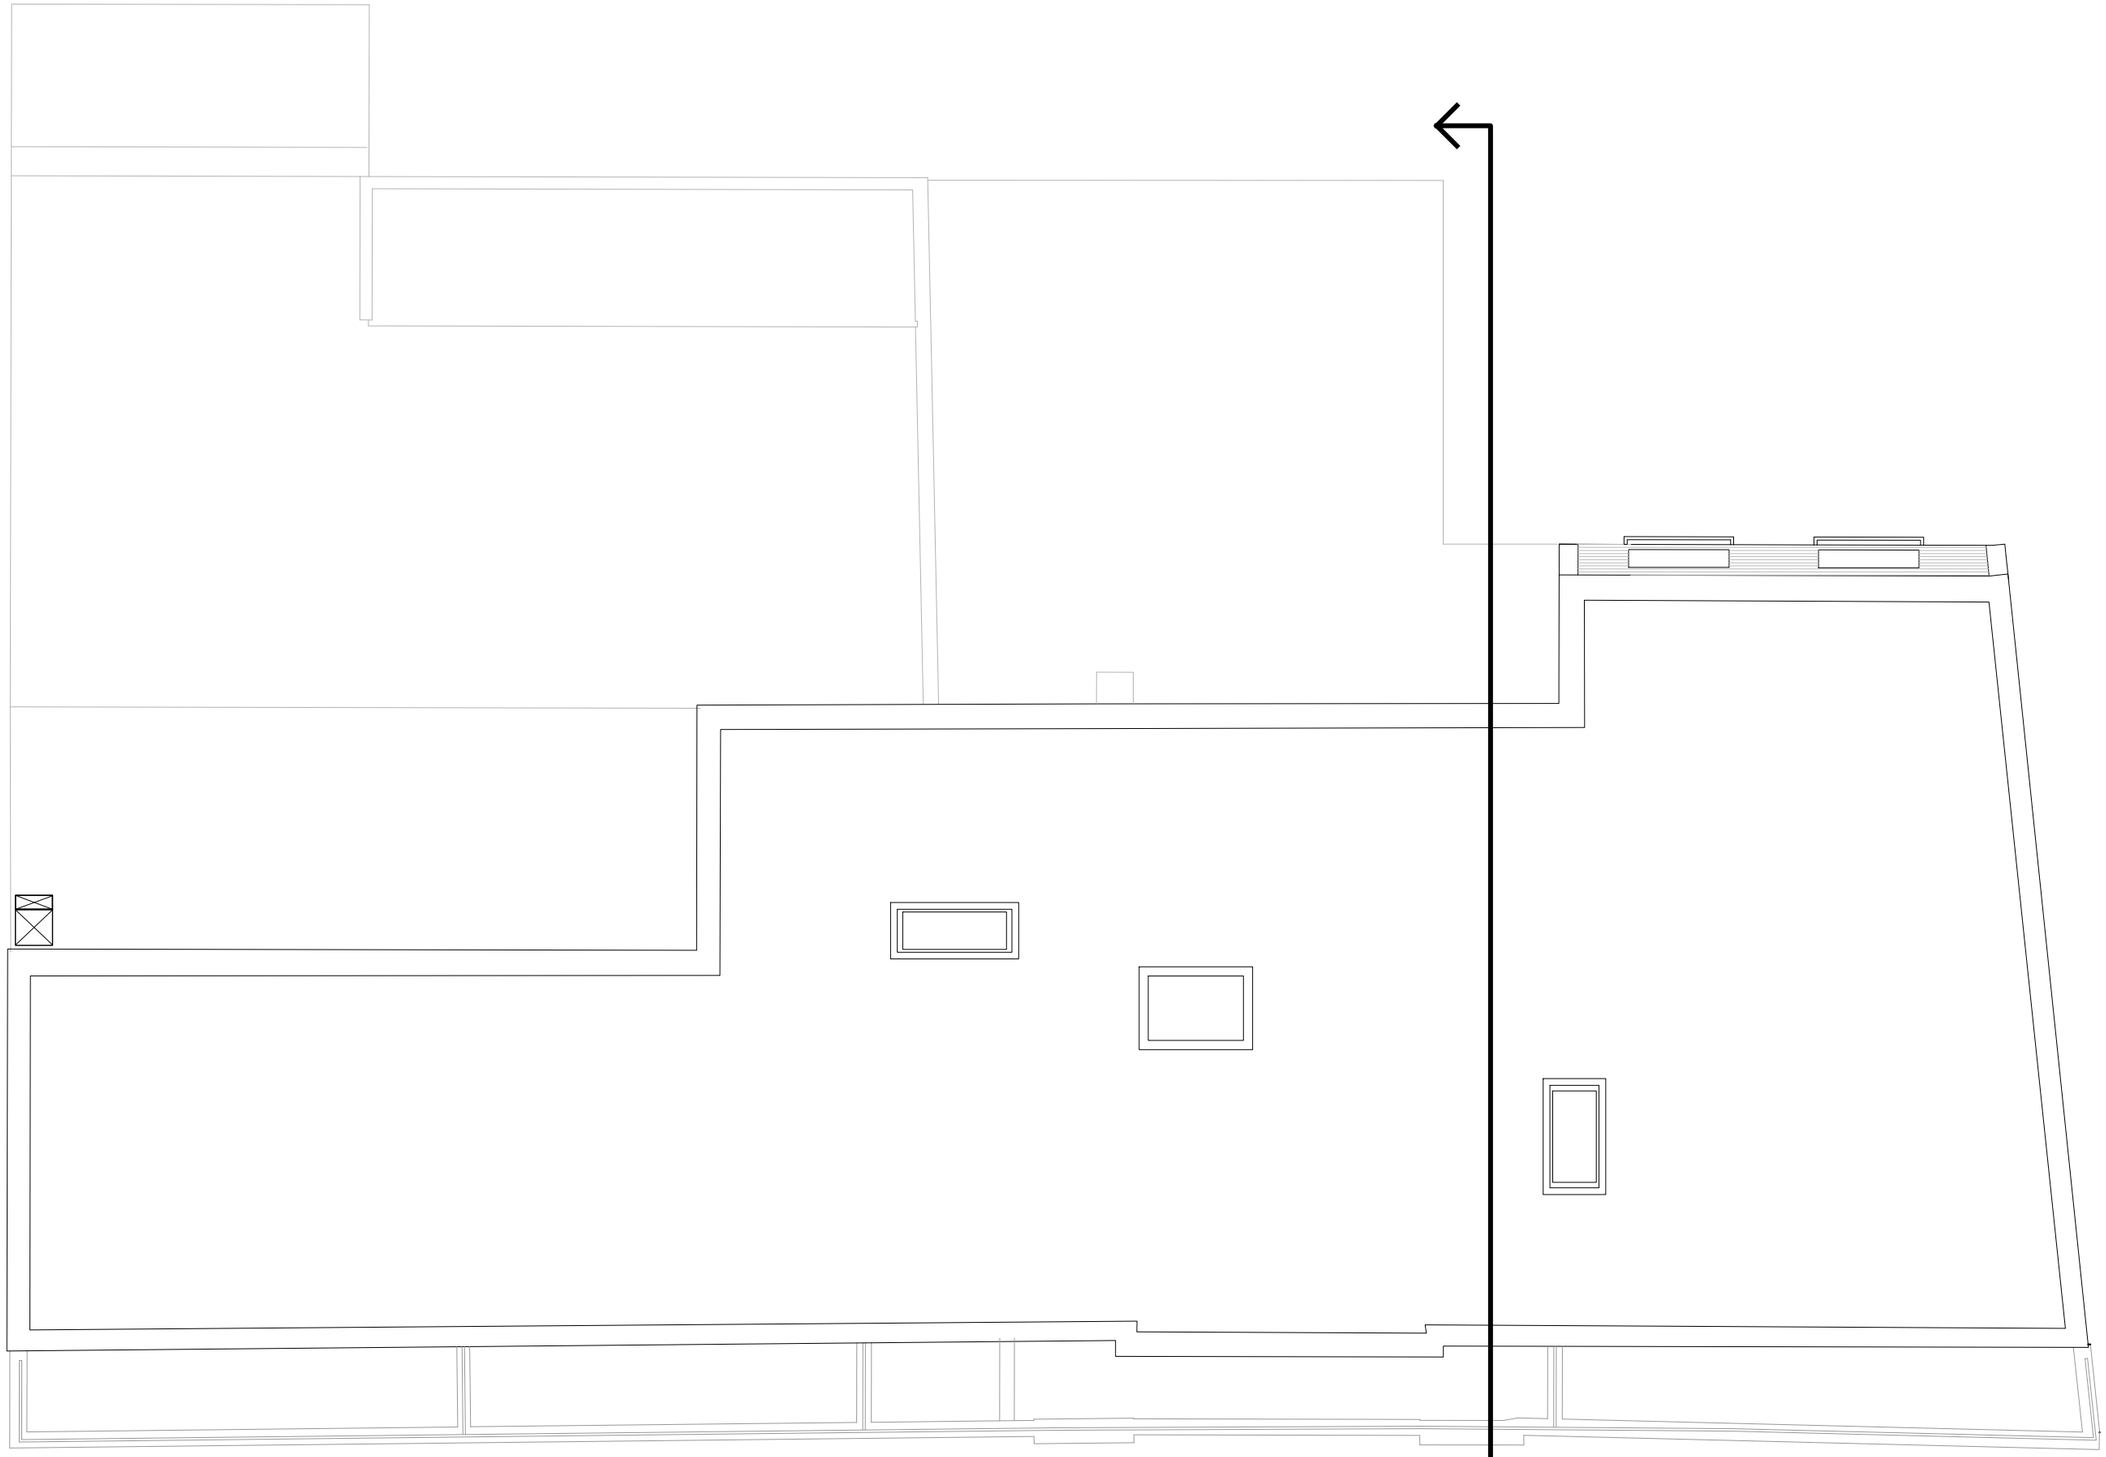

n

Drawing number	Date	Revision	Drawing title
PL-014	25/09/2020	00	Existing Roof Plan

1:100

Scale @ A3

2m 0 2m 4m 6m 8m 10m

This page is intentionally left blank