Bellway

Copyright © 2020 DHA Architecture Ltd. All rights reserved. Limited reproduction and distribution permitted for the sole purpose of the planning of this named development only.

Ordnance Survey data © Crown Copyright. All rights reserved. Licence number 100042157.

Do not scale other than for Local Authority Planning purposes.

N
S

Application Boundary
Site Area: 3.09ha

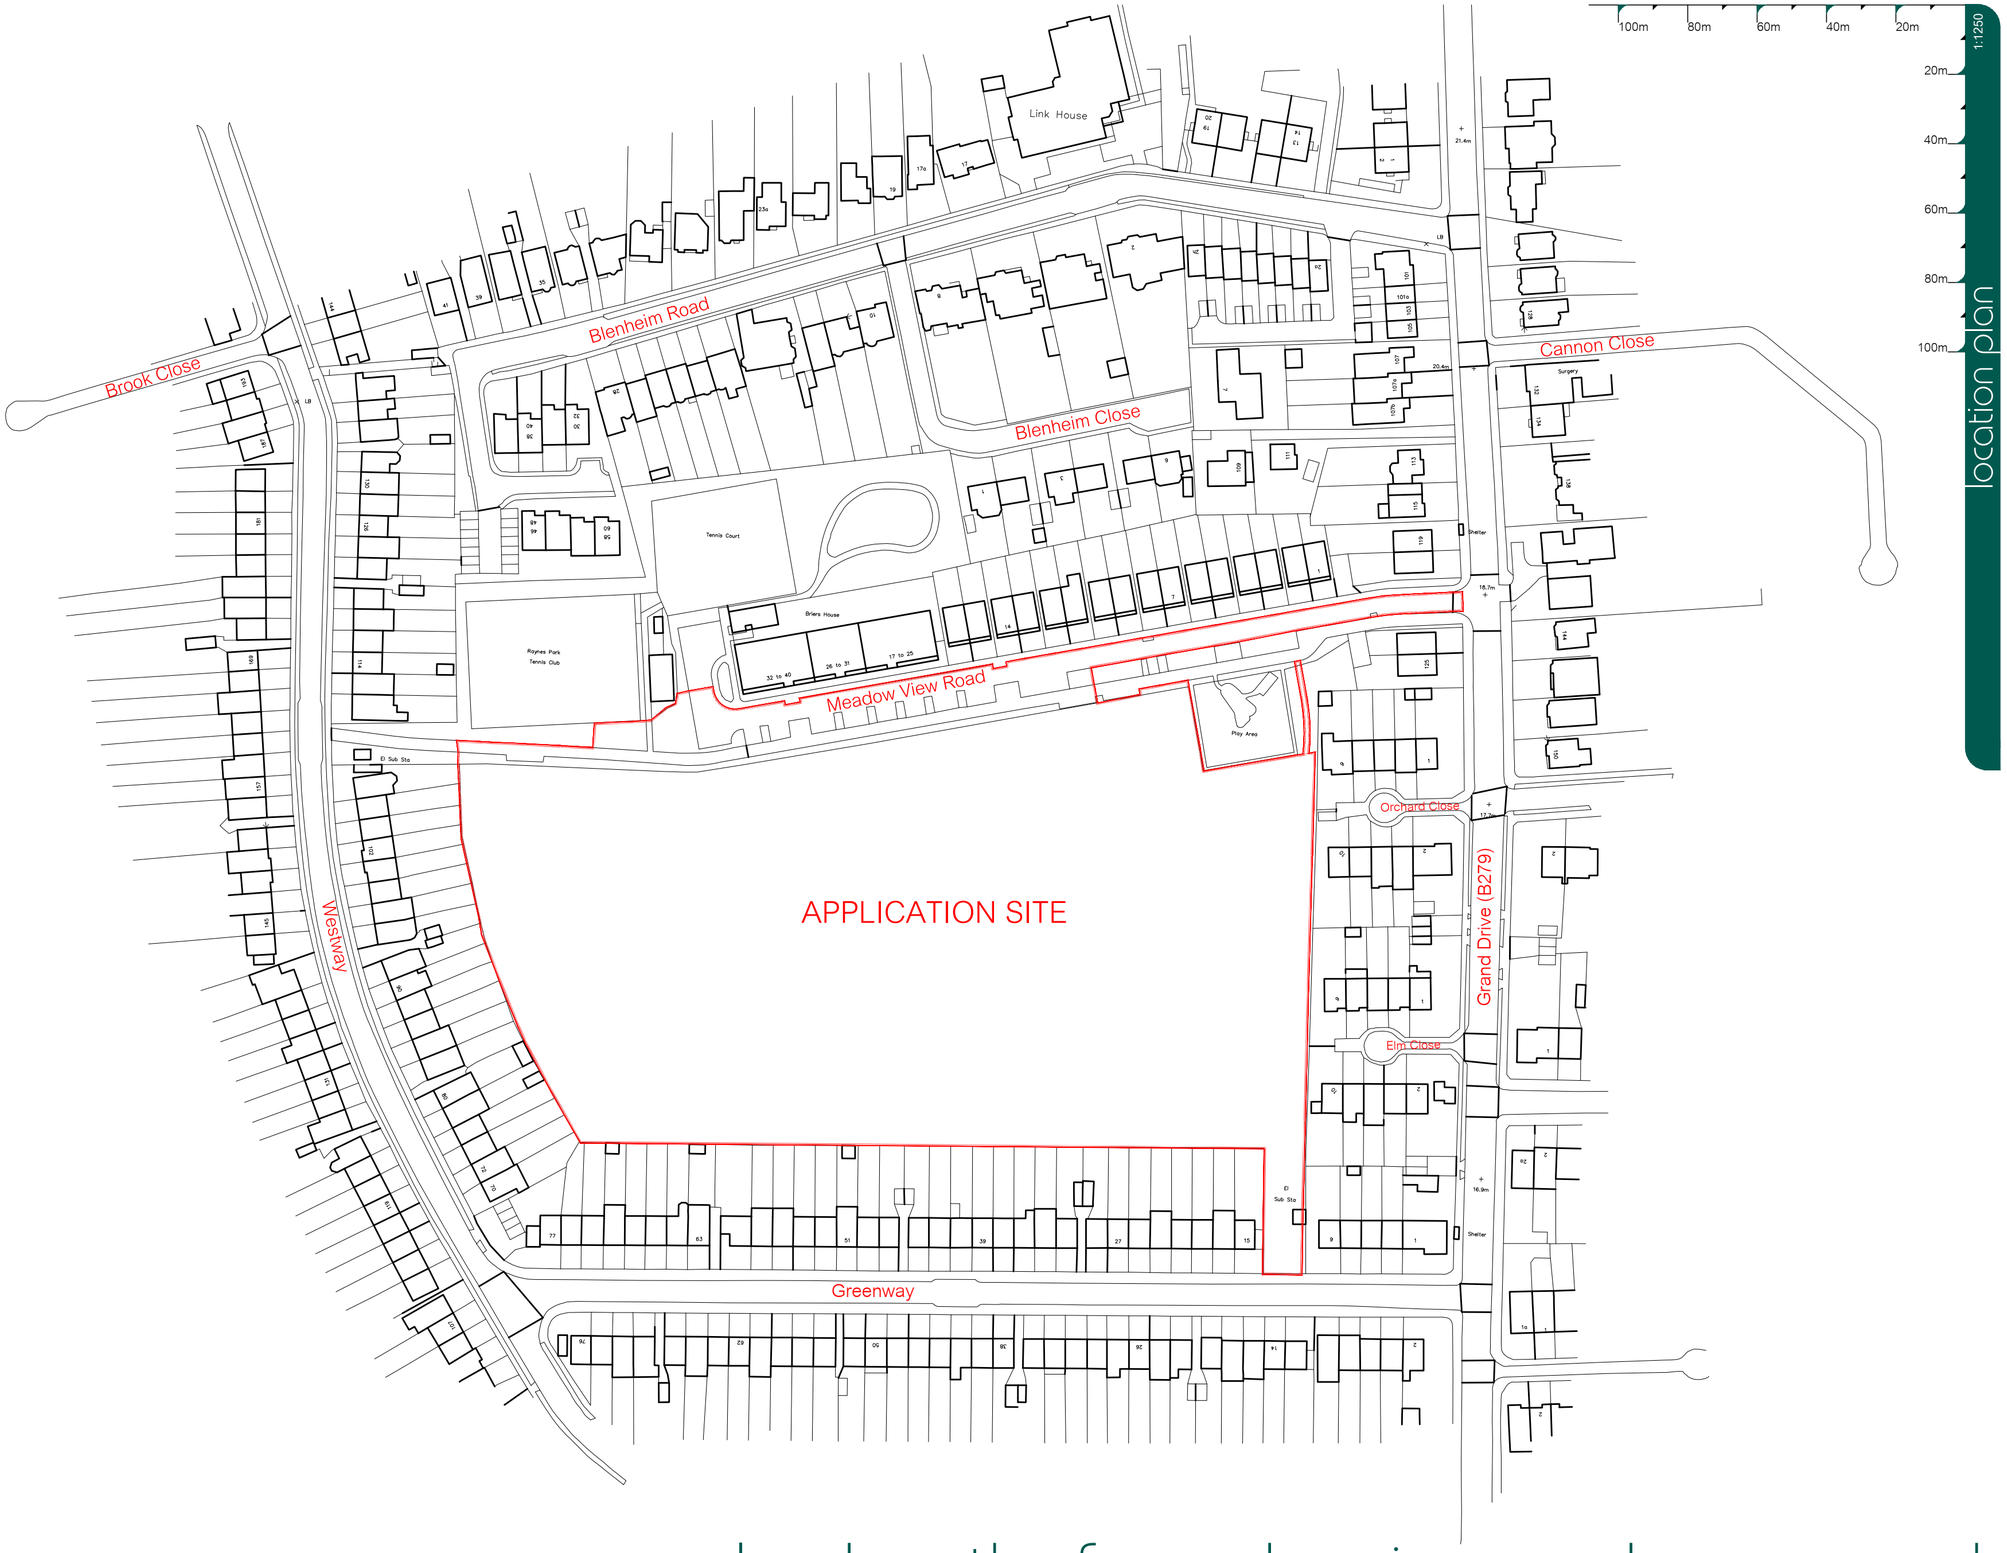

location plan

land south of meadowview road, raynes park

dha architecture ltd

Brooklands Farm Business Park
Bottle Lane
Binfield
Berkshire
RG42 5QX

t. 0118 934 9666
e. *surname*@dhaarchitecture.co.uk
w. www.dhaarchitecture.co.uk

rev	date	by	details
-	-	-	-

Location Plan

25.09.2020 created
1:1250 @ A2 scaling
PI/CC contact

reference 091803-BEL-SL-06 revision

This page is intentionally left blank