NOTES A2

DO NOT SCALE FROM THIS DRAWING.
ALL DIMENSION TO BE CHECKED ON SITE.
COPYRIGHT RESERVED

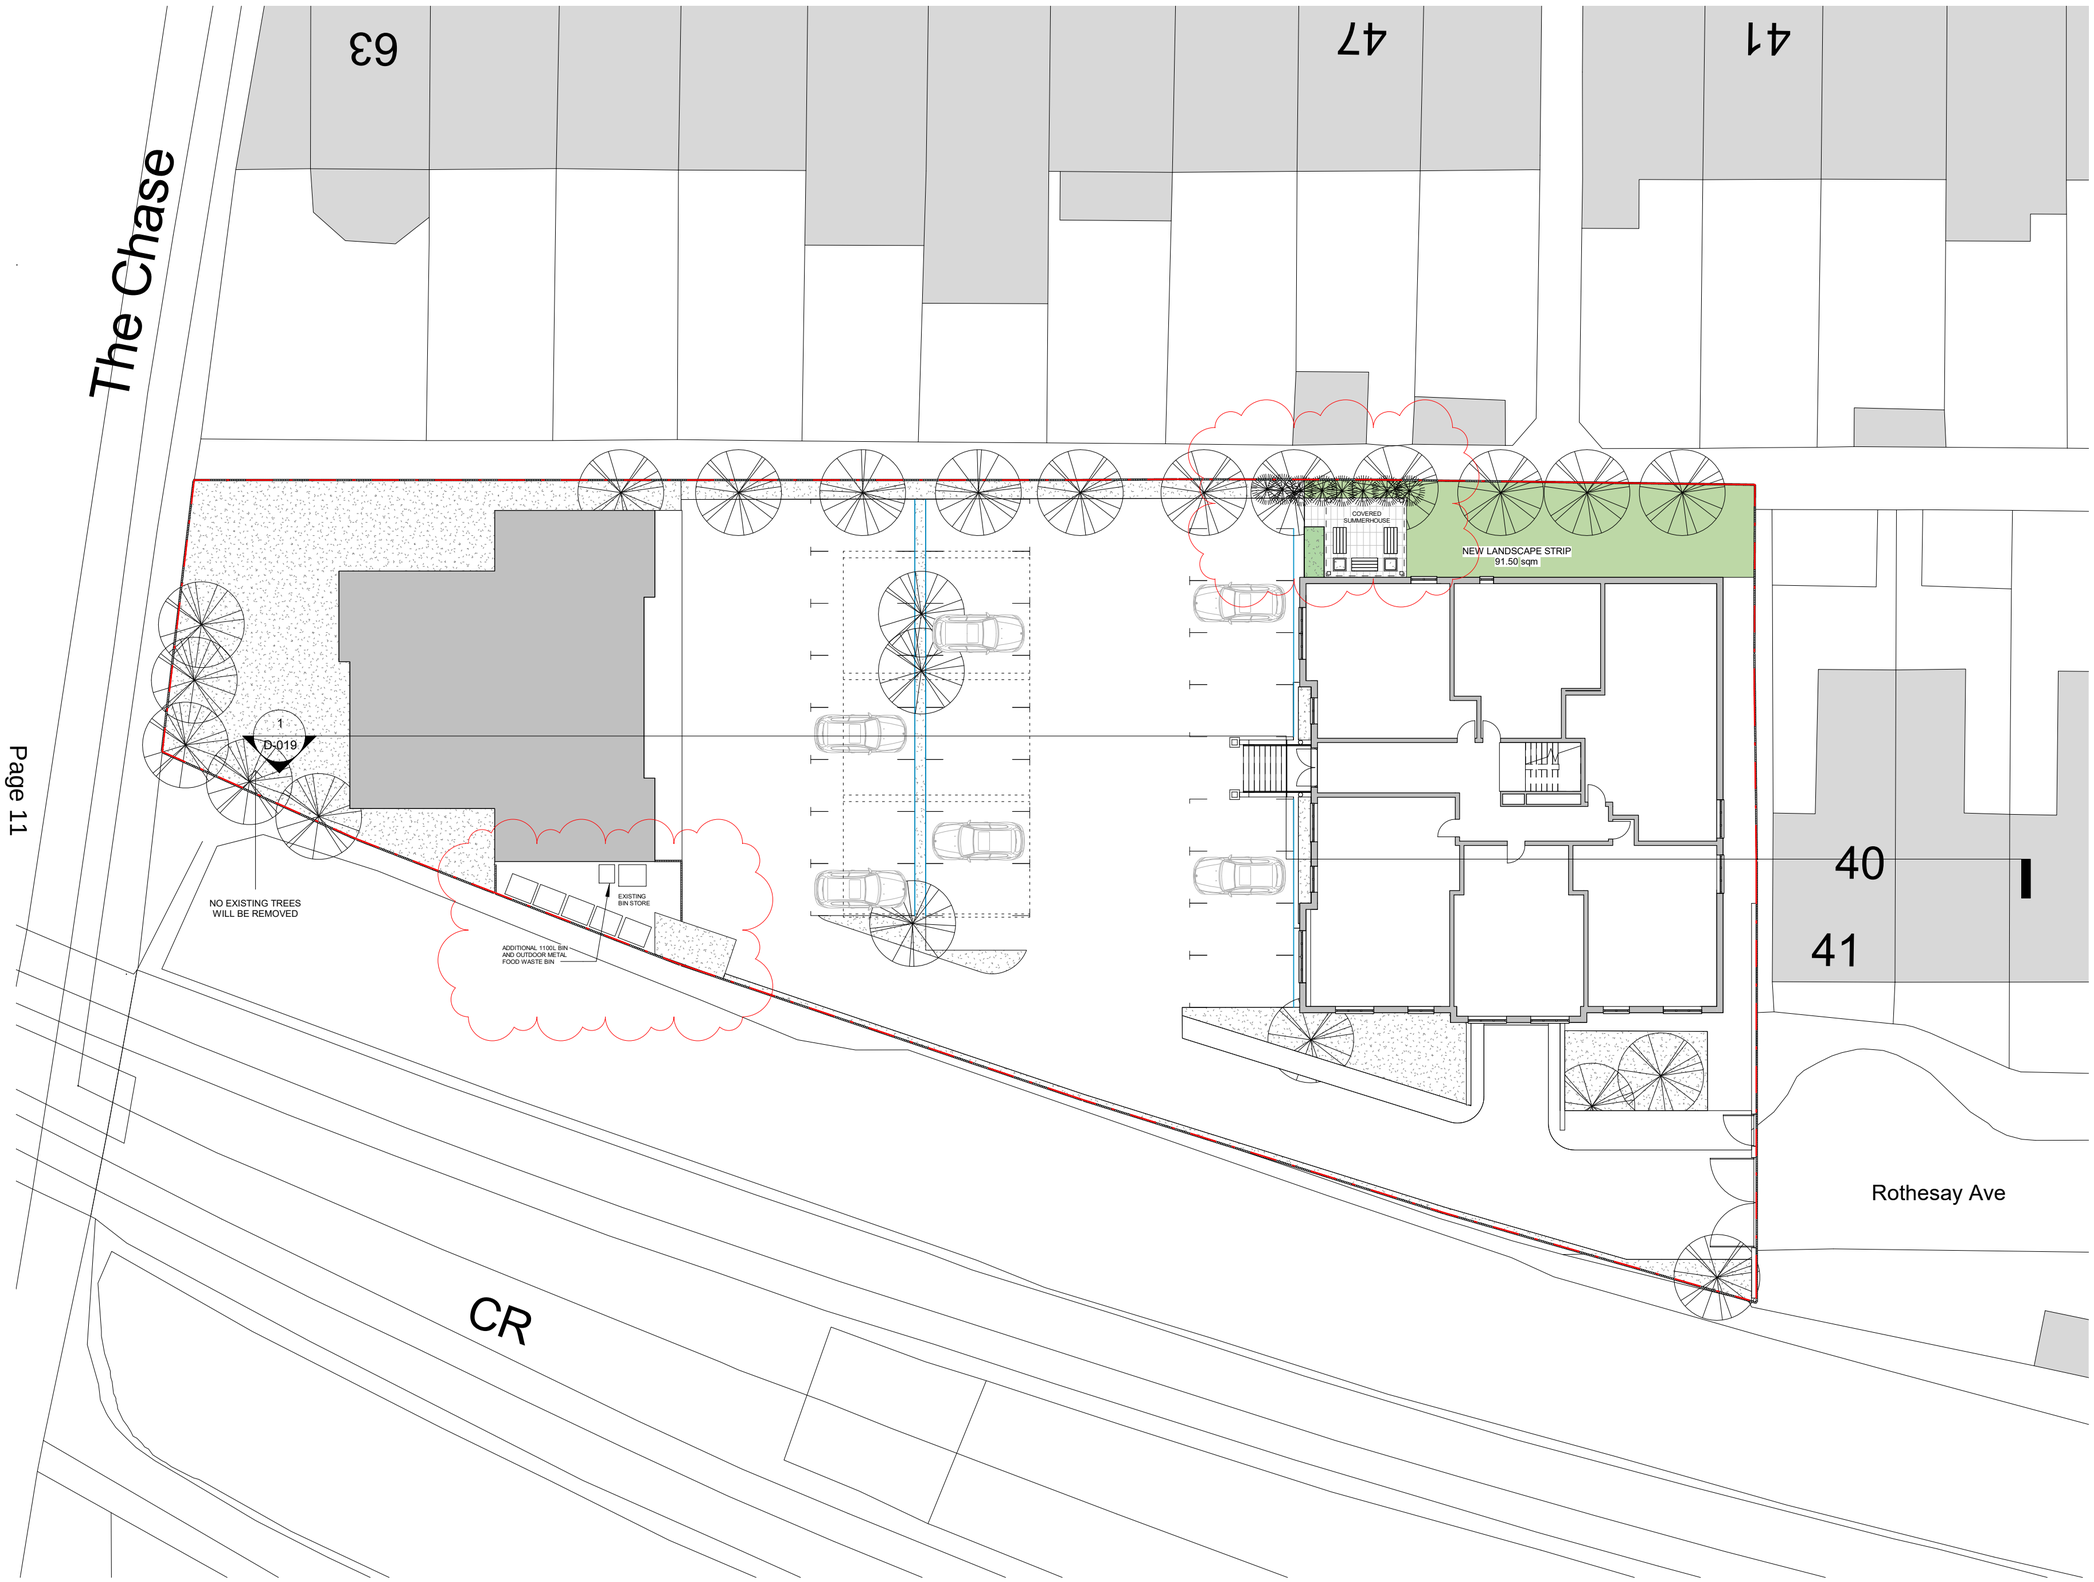

N

SITE BOUNDARY

REV	NOTE	DRN	DATE
G	Revised summerhouse and bin provision	SR	22.11.23
F	Trees removed from proposed drgs to match existing	AG	17.10.23
E	Comments added	SR	12.10.23
D	Covered Pergola	AG	19.04.23
C	Existing trees added	SR	07.04.22
B	Glazed Access to roof amenity	AG	17.12.21
A	Full Planning Application	AG	29.07.21

SCALE	DATE	DRN	CHK
1:200@A2	31/03/2020	SR	MH

PROJECT
Burlington Gate, 42 Rothesay Ave, London SW20 8JU

DRAWING
Proposed GF Plan

bubble architects
STUDIO 205 THE BUSWORKS
39-41 NORTH ROAD
LONDON N7 9DP
WWW.BUBBLEARCHITECTS.CO.UK

JOB NO	DRAWING NO	REV
019036	P-00-D-013	G

This page is intentionally left blank