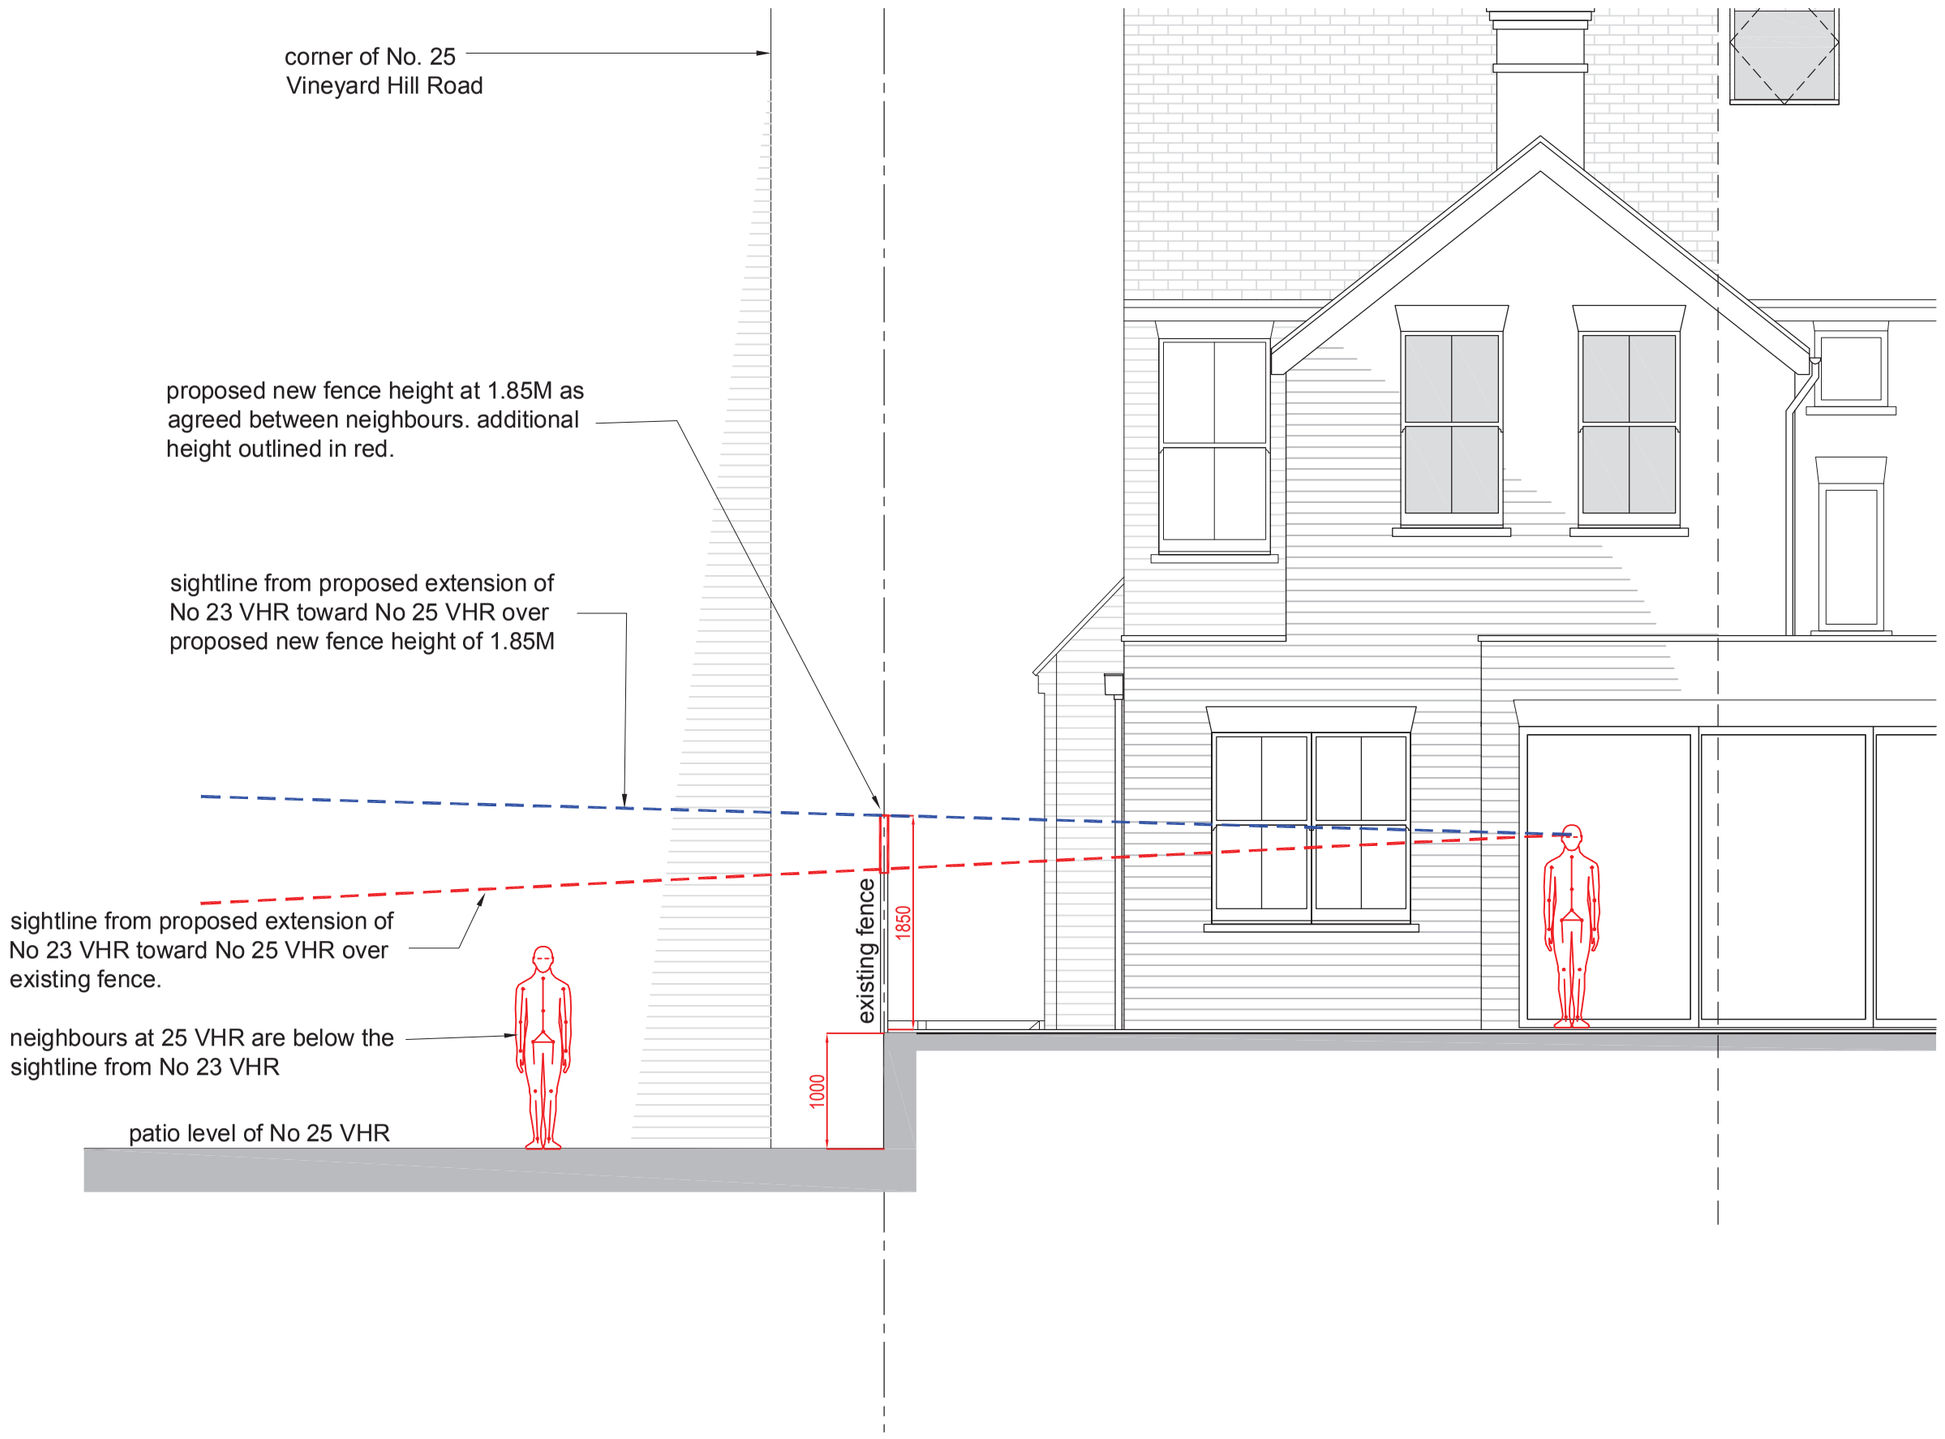

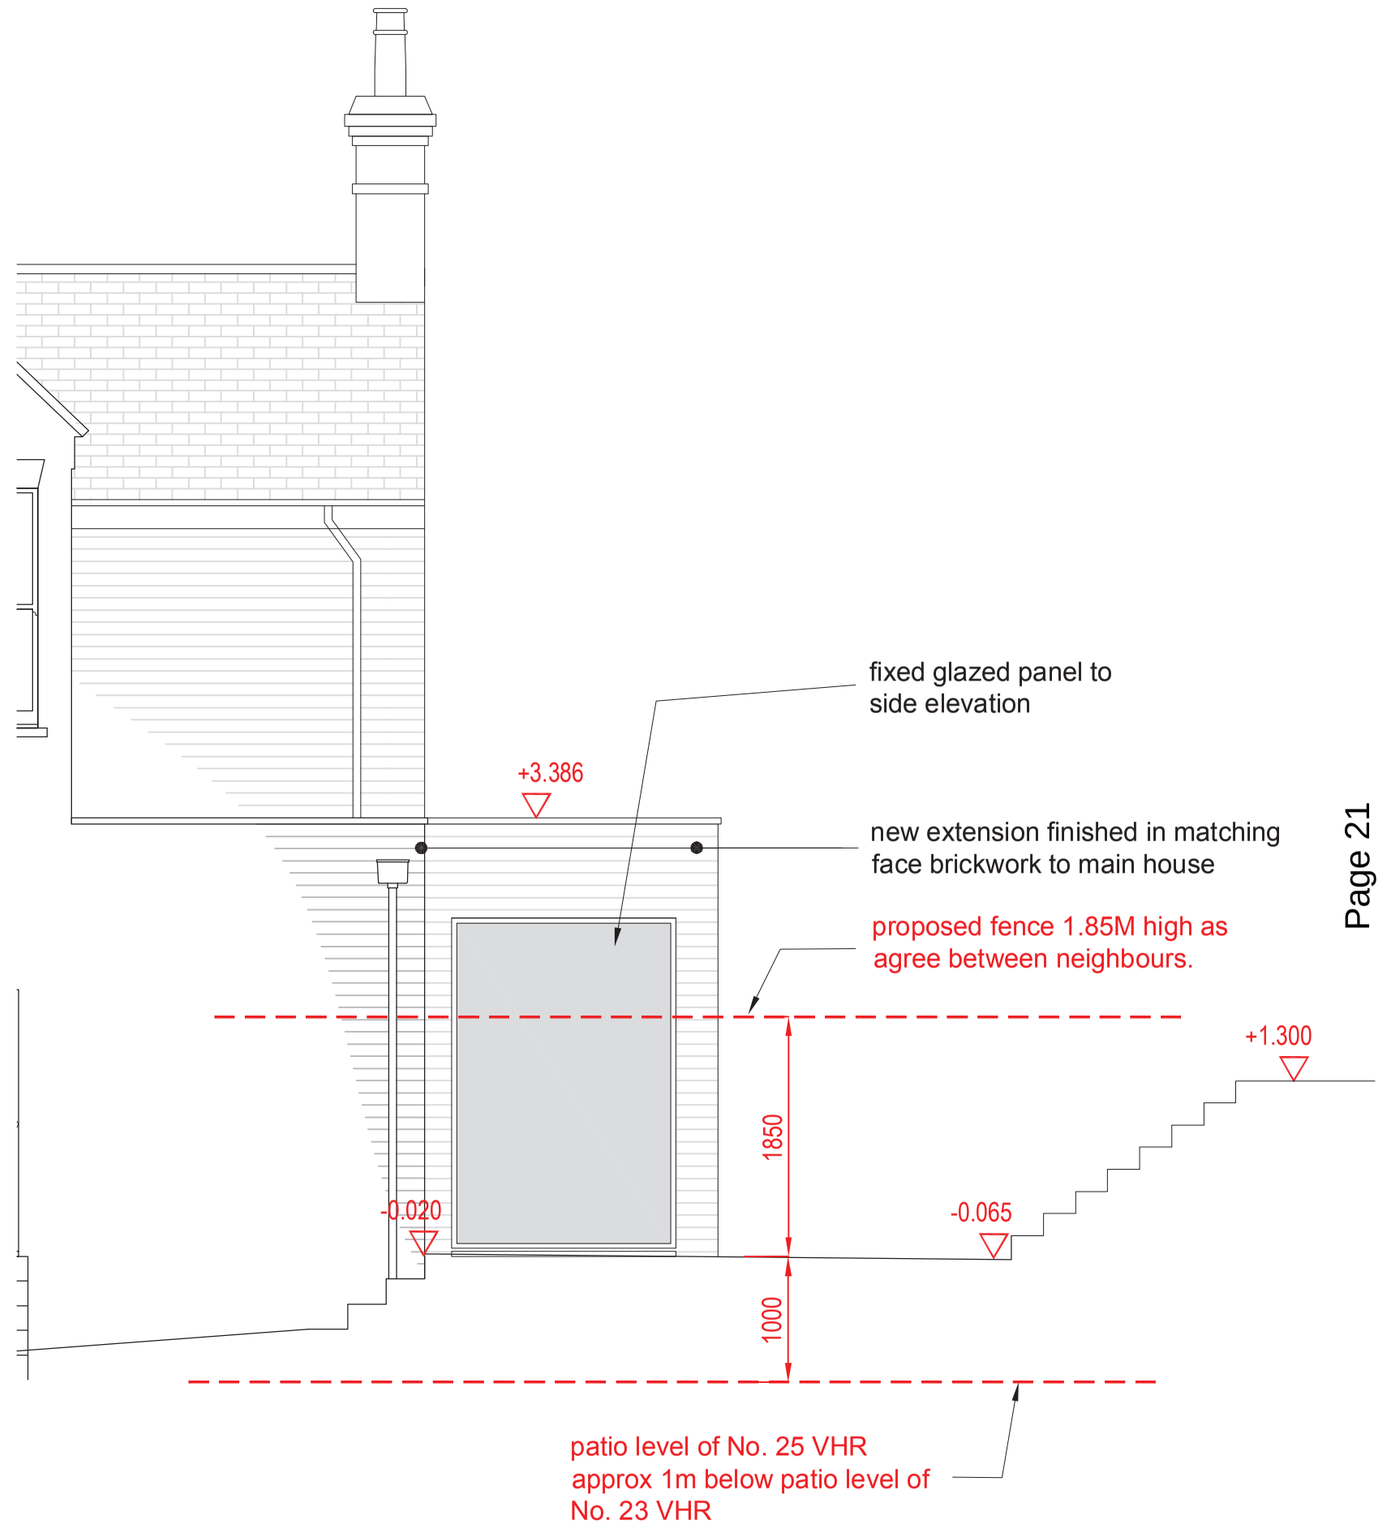

GENERAL NOTES:
This drawing indicates basic structure. Full structural details and calculations by a Structural Engineer to satisfy current Building Regulations.

The design, specification, performance and structure of all elements of work are to be developed by the contractor strictly in accordance with current statutory regulations and certification requirements. Contractor to complete work to the required standard providing a completion certificate from the local authority Building Control Department.

Although this drawing is to a scale all features and dimensions are approximate. The contractor is responsible for checking dimensions, tolerences and references. Any errors or discrepancies are to be reported prior to proceeding with the works or shop drawings. DO NOT SCALE FROM THIS DRAWING.
All party wall agreements, permissions and conditions surveys to be conducted by others.
The ownership and copyright of this drawing wholly remains and belongs to Qualitas Construction Service Ltd. and cannot be use without the explicit permission of the originator.

Rev	Date	In'l	Description	Checked

PROJECT
23 VINEYARD HILL ROAD
LONDON SW19 7JL

Drawing No. 1002 | Revision

Drawing: DETAILS OF BOUNDARY LEVELS BETWEEN No. 23 & No. 25 VHR

Drawn By | Date MAR 2015
Scale 1:50@A2 | Status:

QUALITAS Design Construction Basemen
The Warehouse
12 Ravensbury Terrace
London SW18 4RL
T- 020 8432 15
E - info@qualitasconstruction.

This page is intentionally left blank