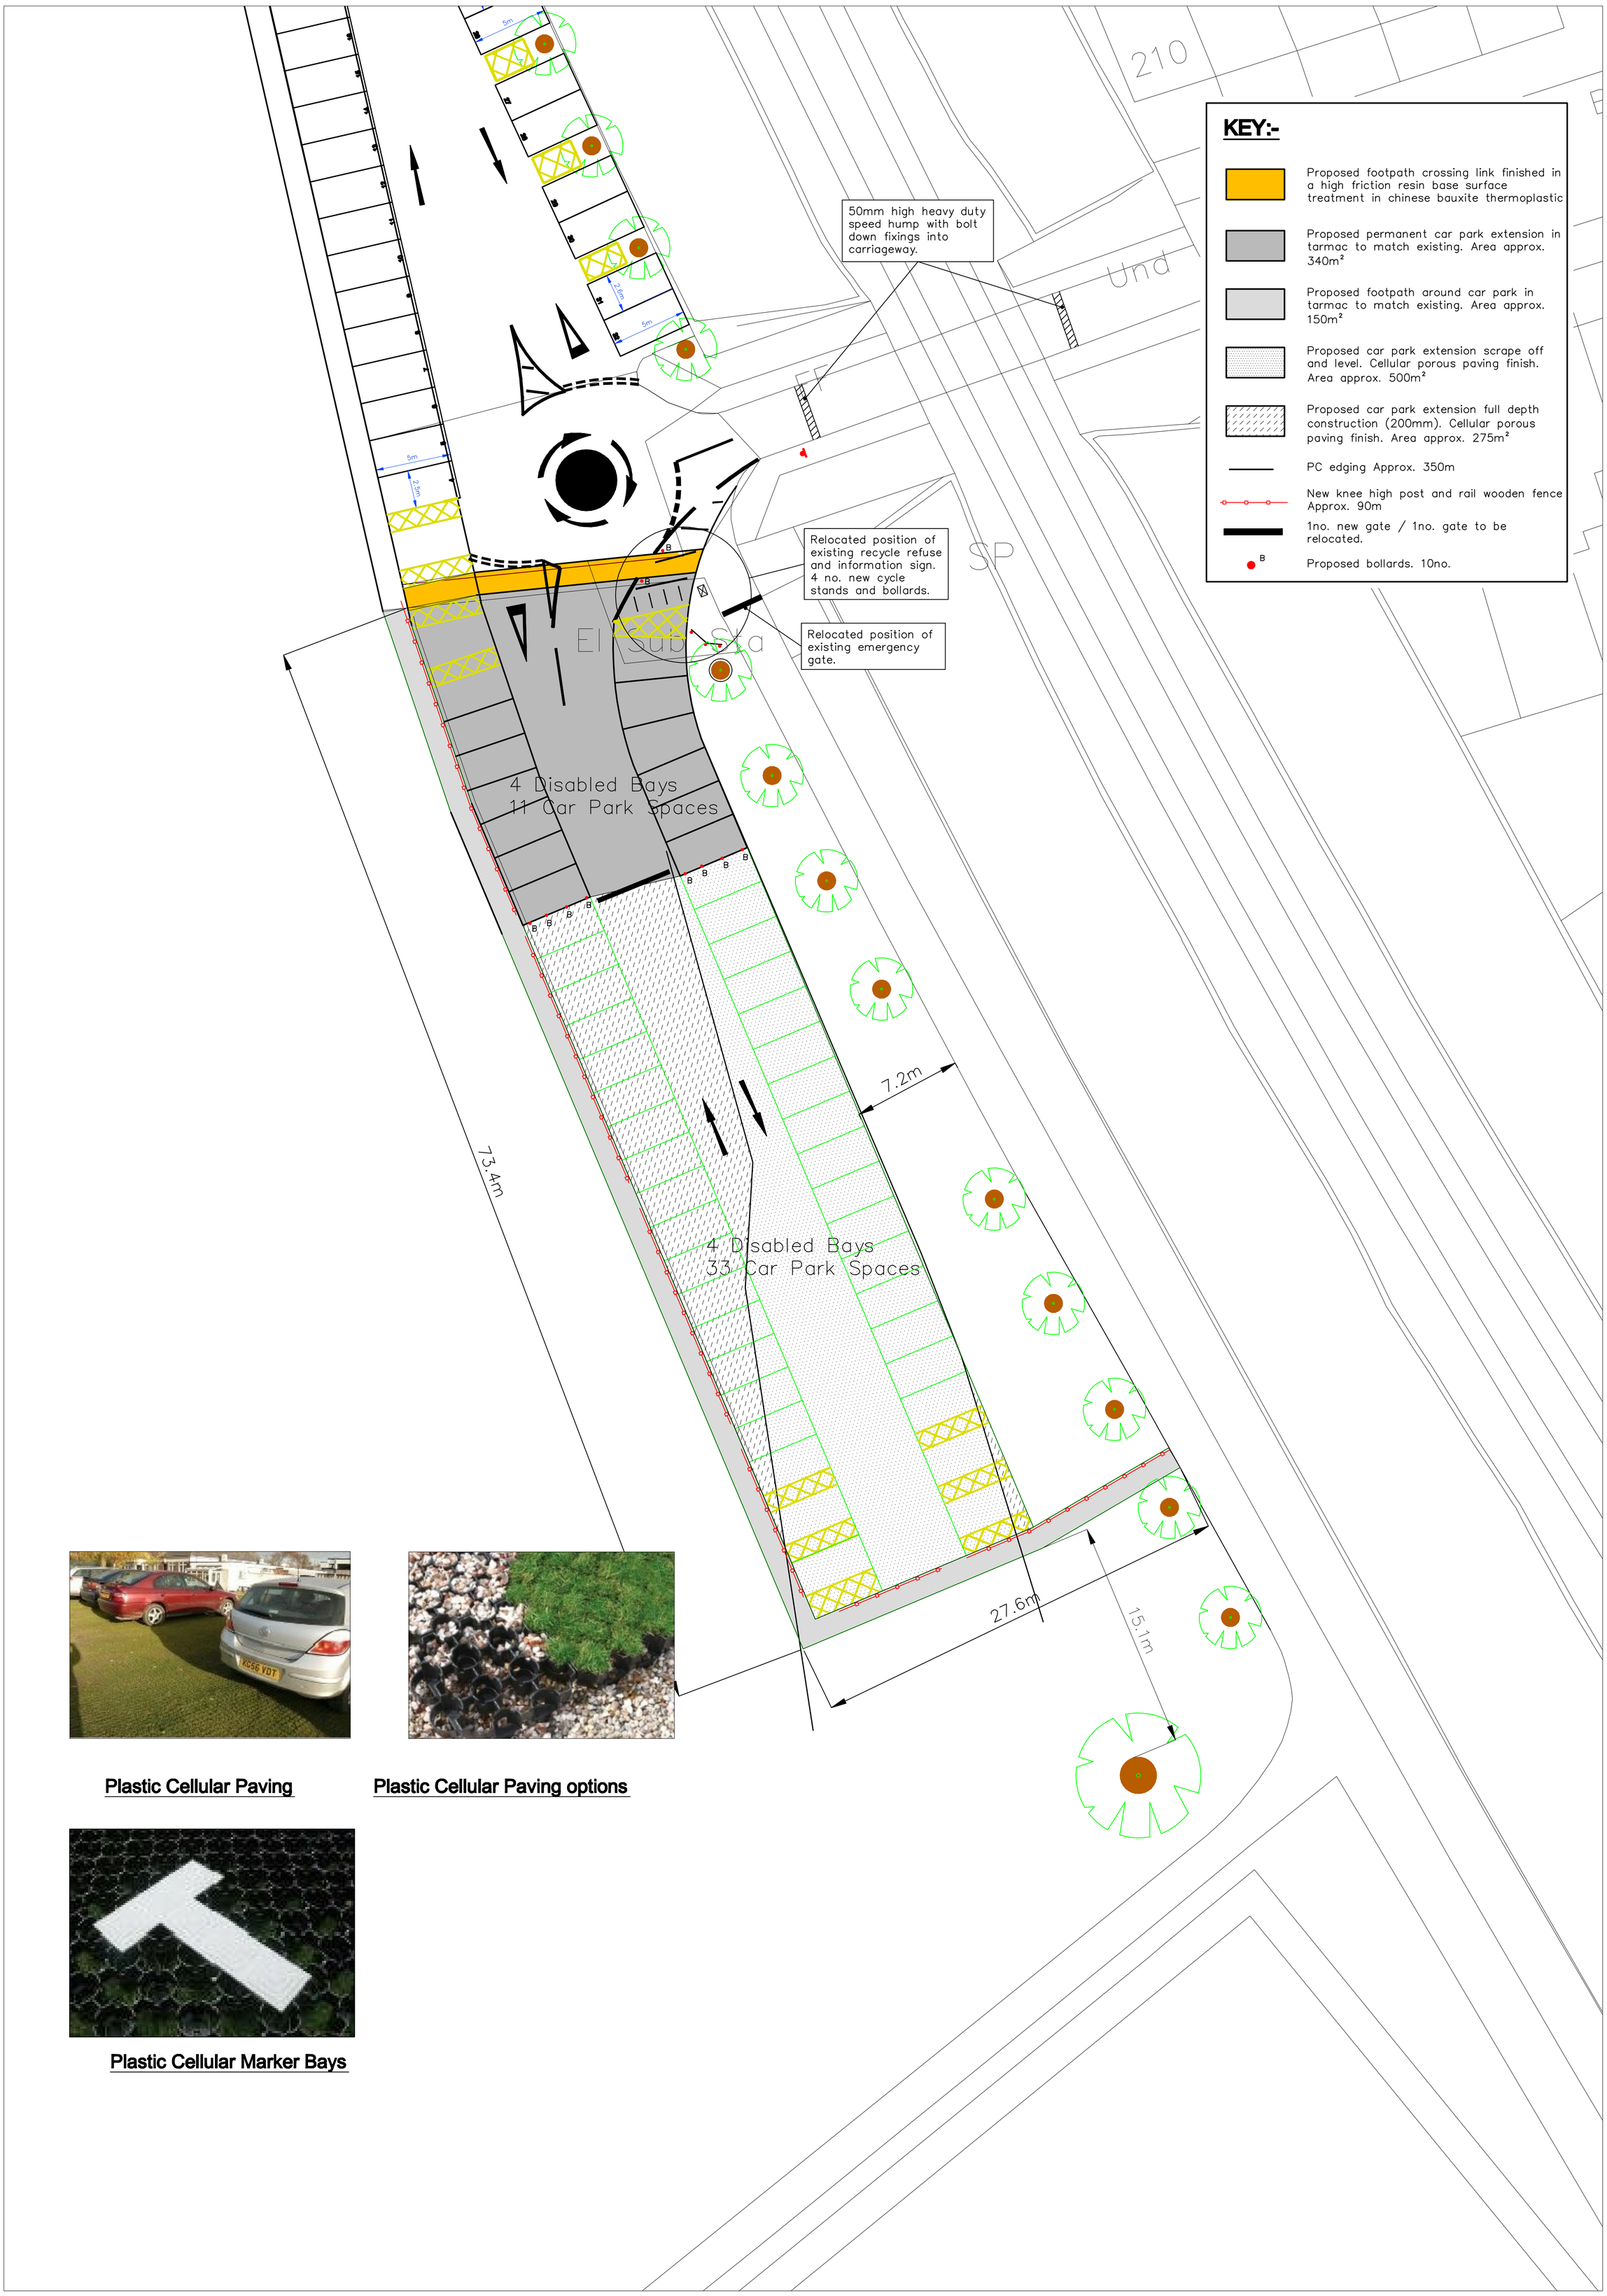

Plastic Cellular Paving

Plastic Cellular Paving options

Plastic Cellular Marker Bays

Notes

Rev.	Date	Revision	Drawn	Sig.	Date	Chkd.	Sig.	Date	App.	Sig.	Date

Street Scene & Waste
environment & regeneration
TRAFFIC & HIGHWAYS

Reproduced from/based upon the Ordnance Survey's 1:1250 maps with the permission of the Controller of H.M.S.O., Crown Copyright Reserved. Unauthorised reproduction infringes Crown copyright © and may lead to prosecution or civil proceedings. London Borough of Merton 100019259 2011

Drawn by	Sig.	Date
HAP	HAP	Oct' 10
Checked by	Sig.	Date
Approved by	Sig.	Date

PROJECT
Wimbledon Park
Car Park Extension

TITLE
Proposed Layout
and Surfacing Options

merton
Merton Civic Centre
London Road
Morden, Surrey
SM4 5DX
www.merton.gov.uk

Drawing No. Z87-01-03
Revision -
Classification DRAFT
Scale 1:200