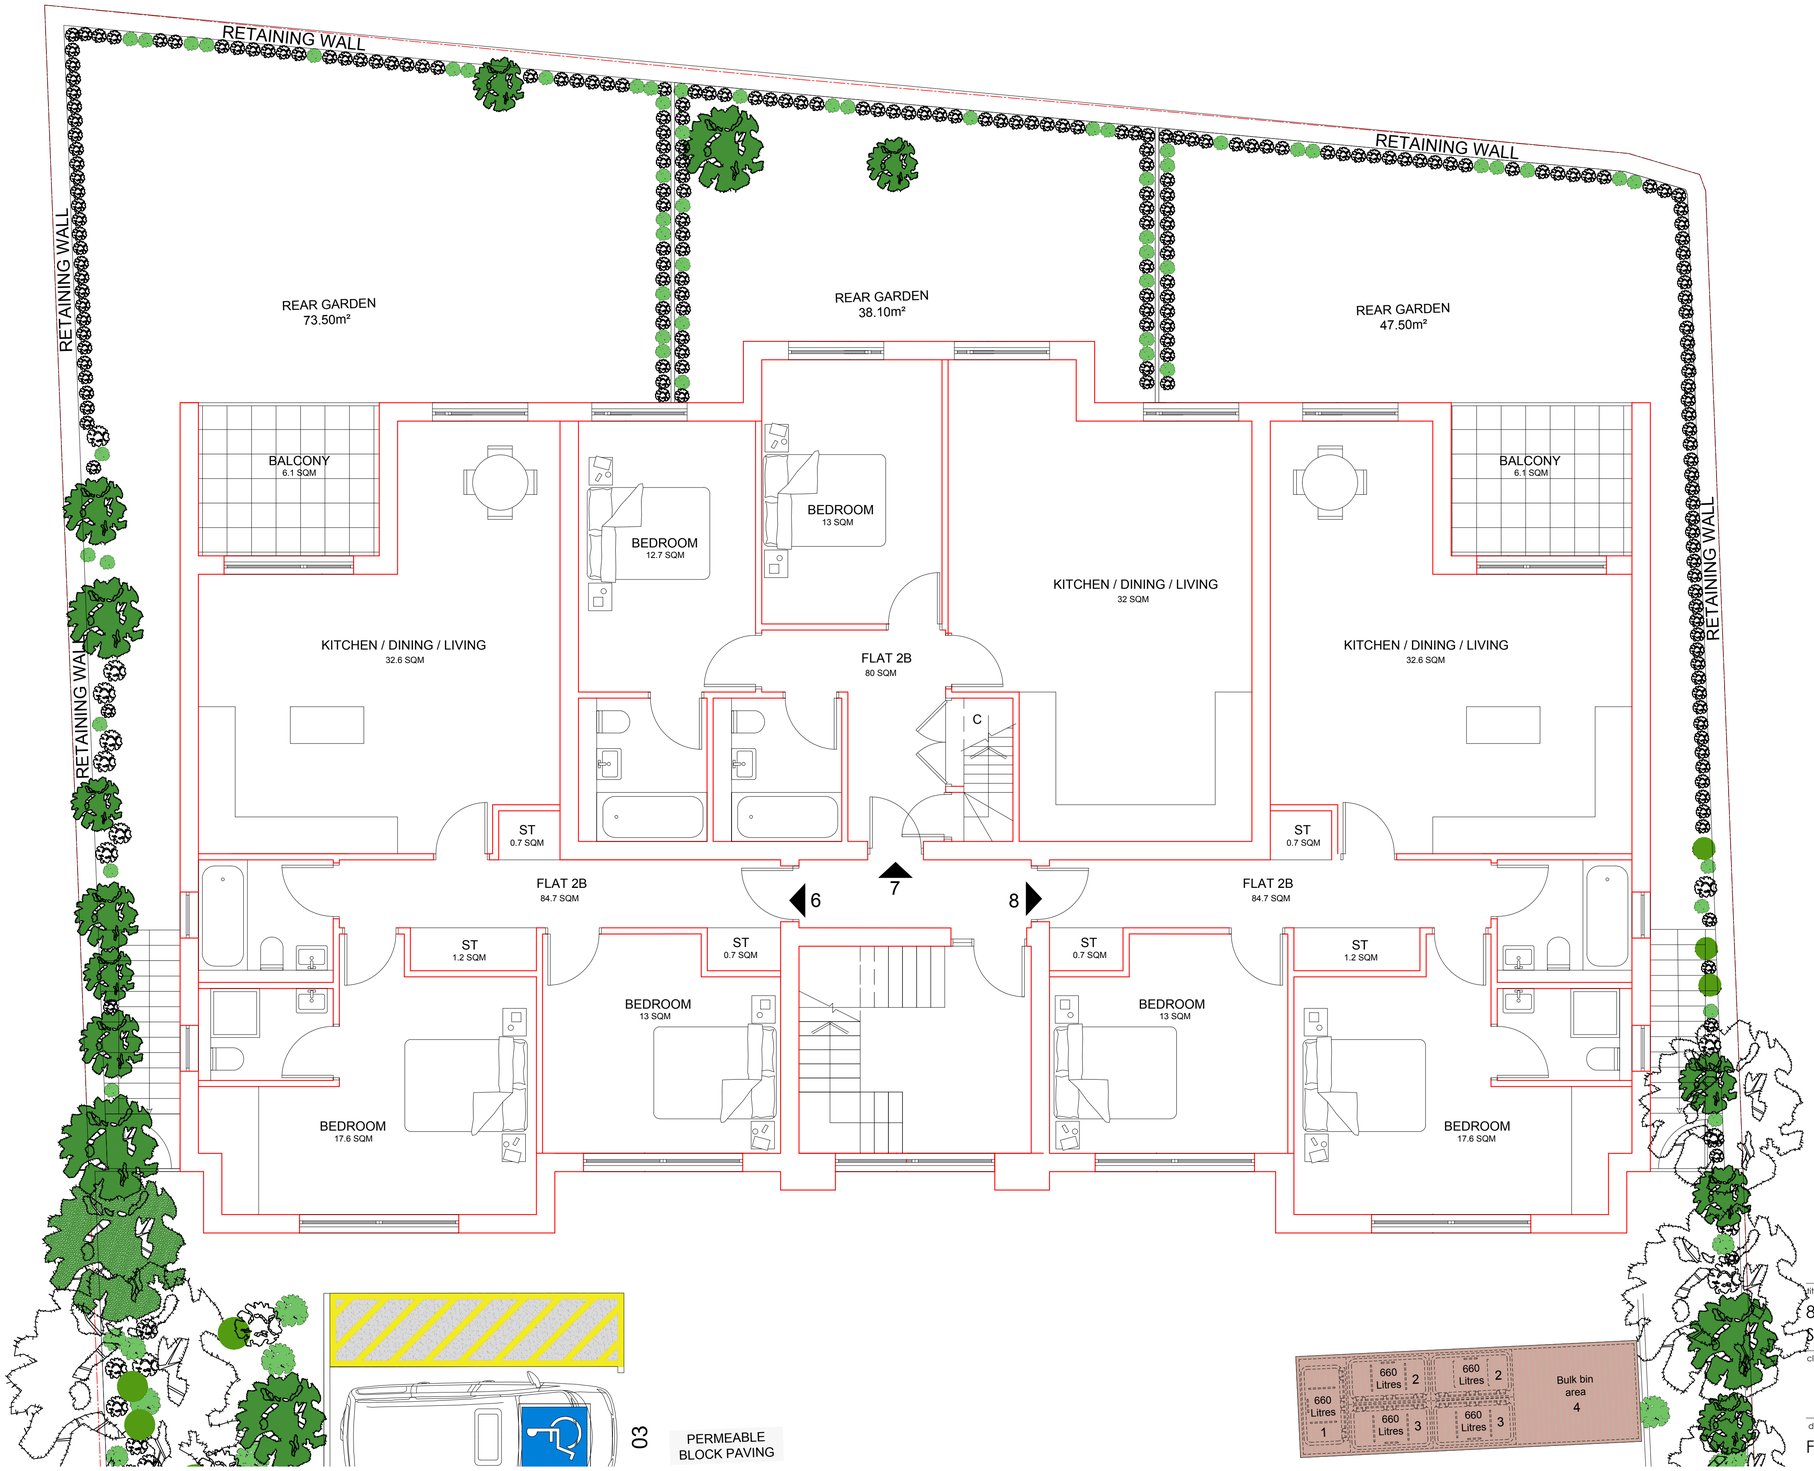

title
87 ROBINSON ROAD
SW17 9DN, LONDON

client

description
FIRST FLOOR PLAN

burgess mean architects
unit 1, the warehouse
12 ravensbury terrace
london
SW18 4RL

all dimensions to be checked on site. any discrepancy between this drawing and other information is to be referred to the partnership. This drawing is copyright.

t: 020 8944 8050 f: 020 8946 9506 e: bma@burgessmean.co.uk

date: DEC 2019	scale	project	drawing	revision
drawn by: SA	1:50 (A1)		SK/03	
file name:				
checked:				

This page is intentionally left blank