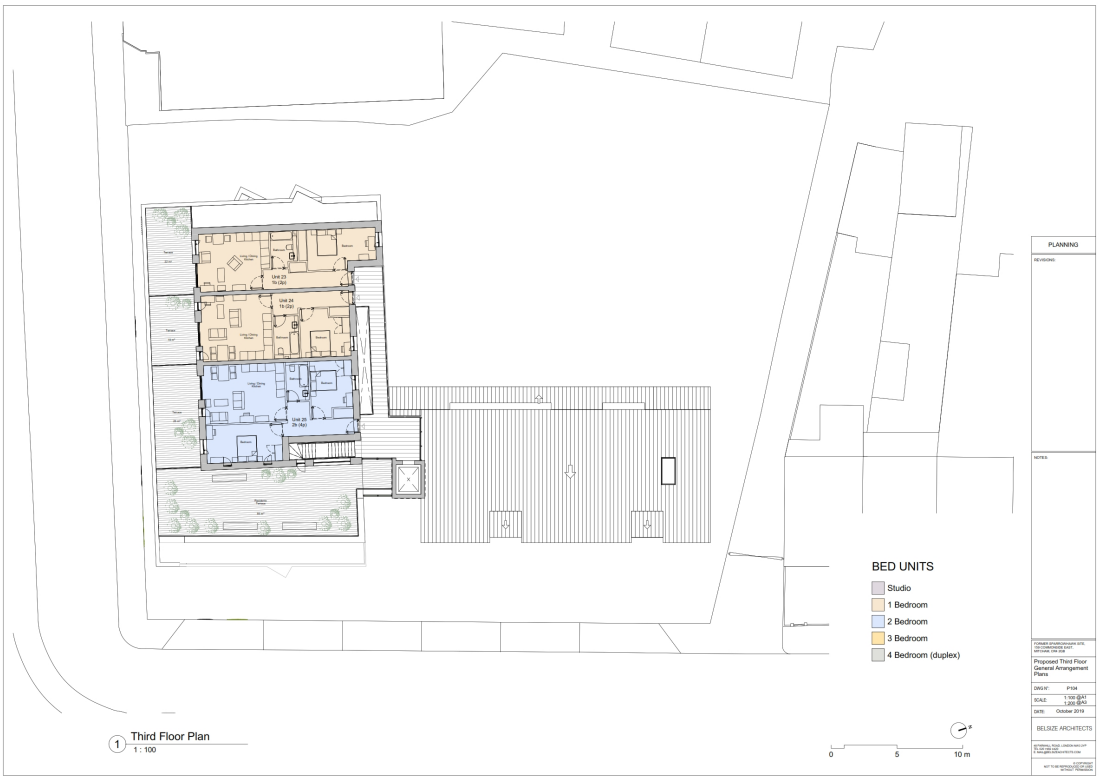
BED UNITS
Studio
1 Bedroom
2 Bedroom
3 Bedroom
4 Bedroom (duplex)
0
5
10 m
1 Third Floor Plan
1 : 100
PLANNING
REVISIONS:
NOTES:
Proposed Third Floor General Arrangement Plans
SCALE: 1:100 @A1 1:200 @A3
DATE: October 2019
BELSIZE ARCHITECTS
COPYRIGHT
NOT TO BE REPRODUCED WITHOUT PERMISSION

